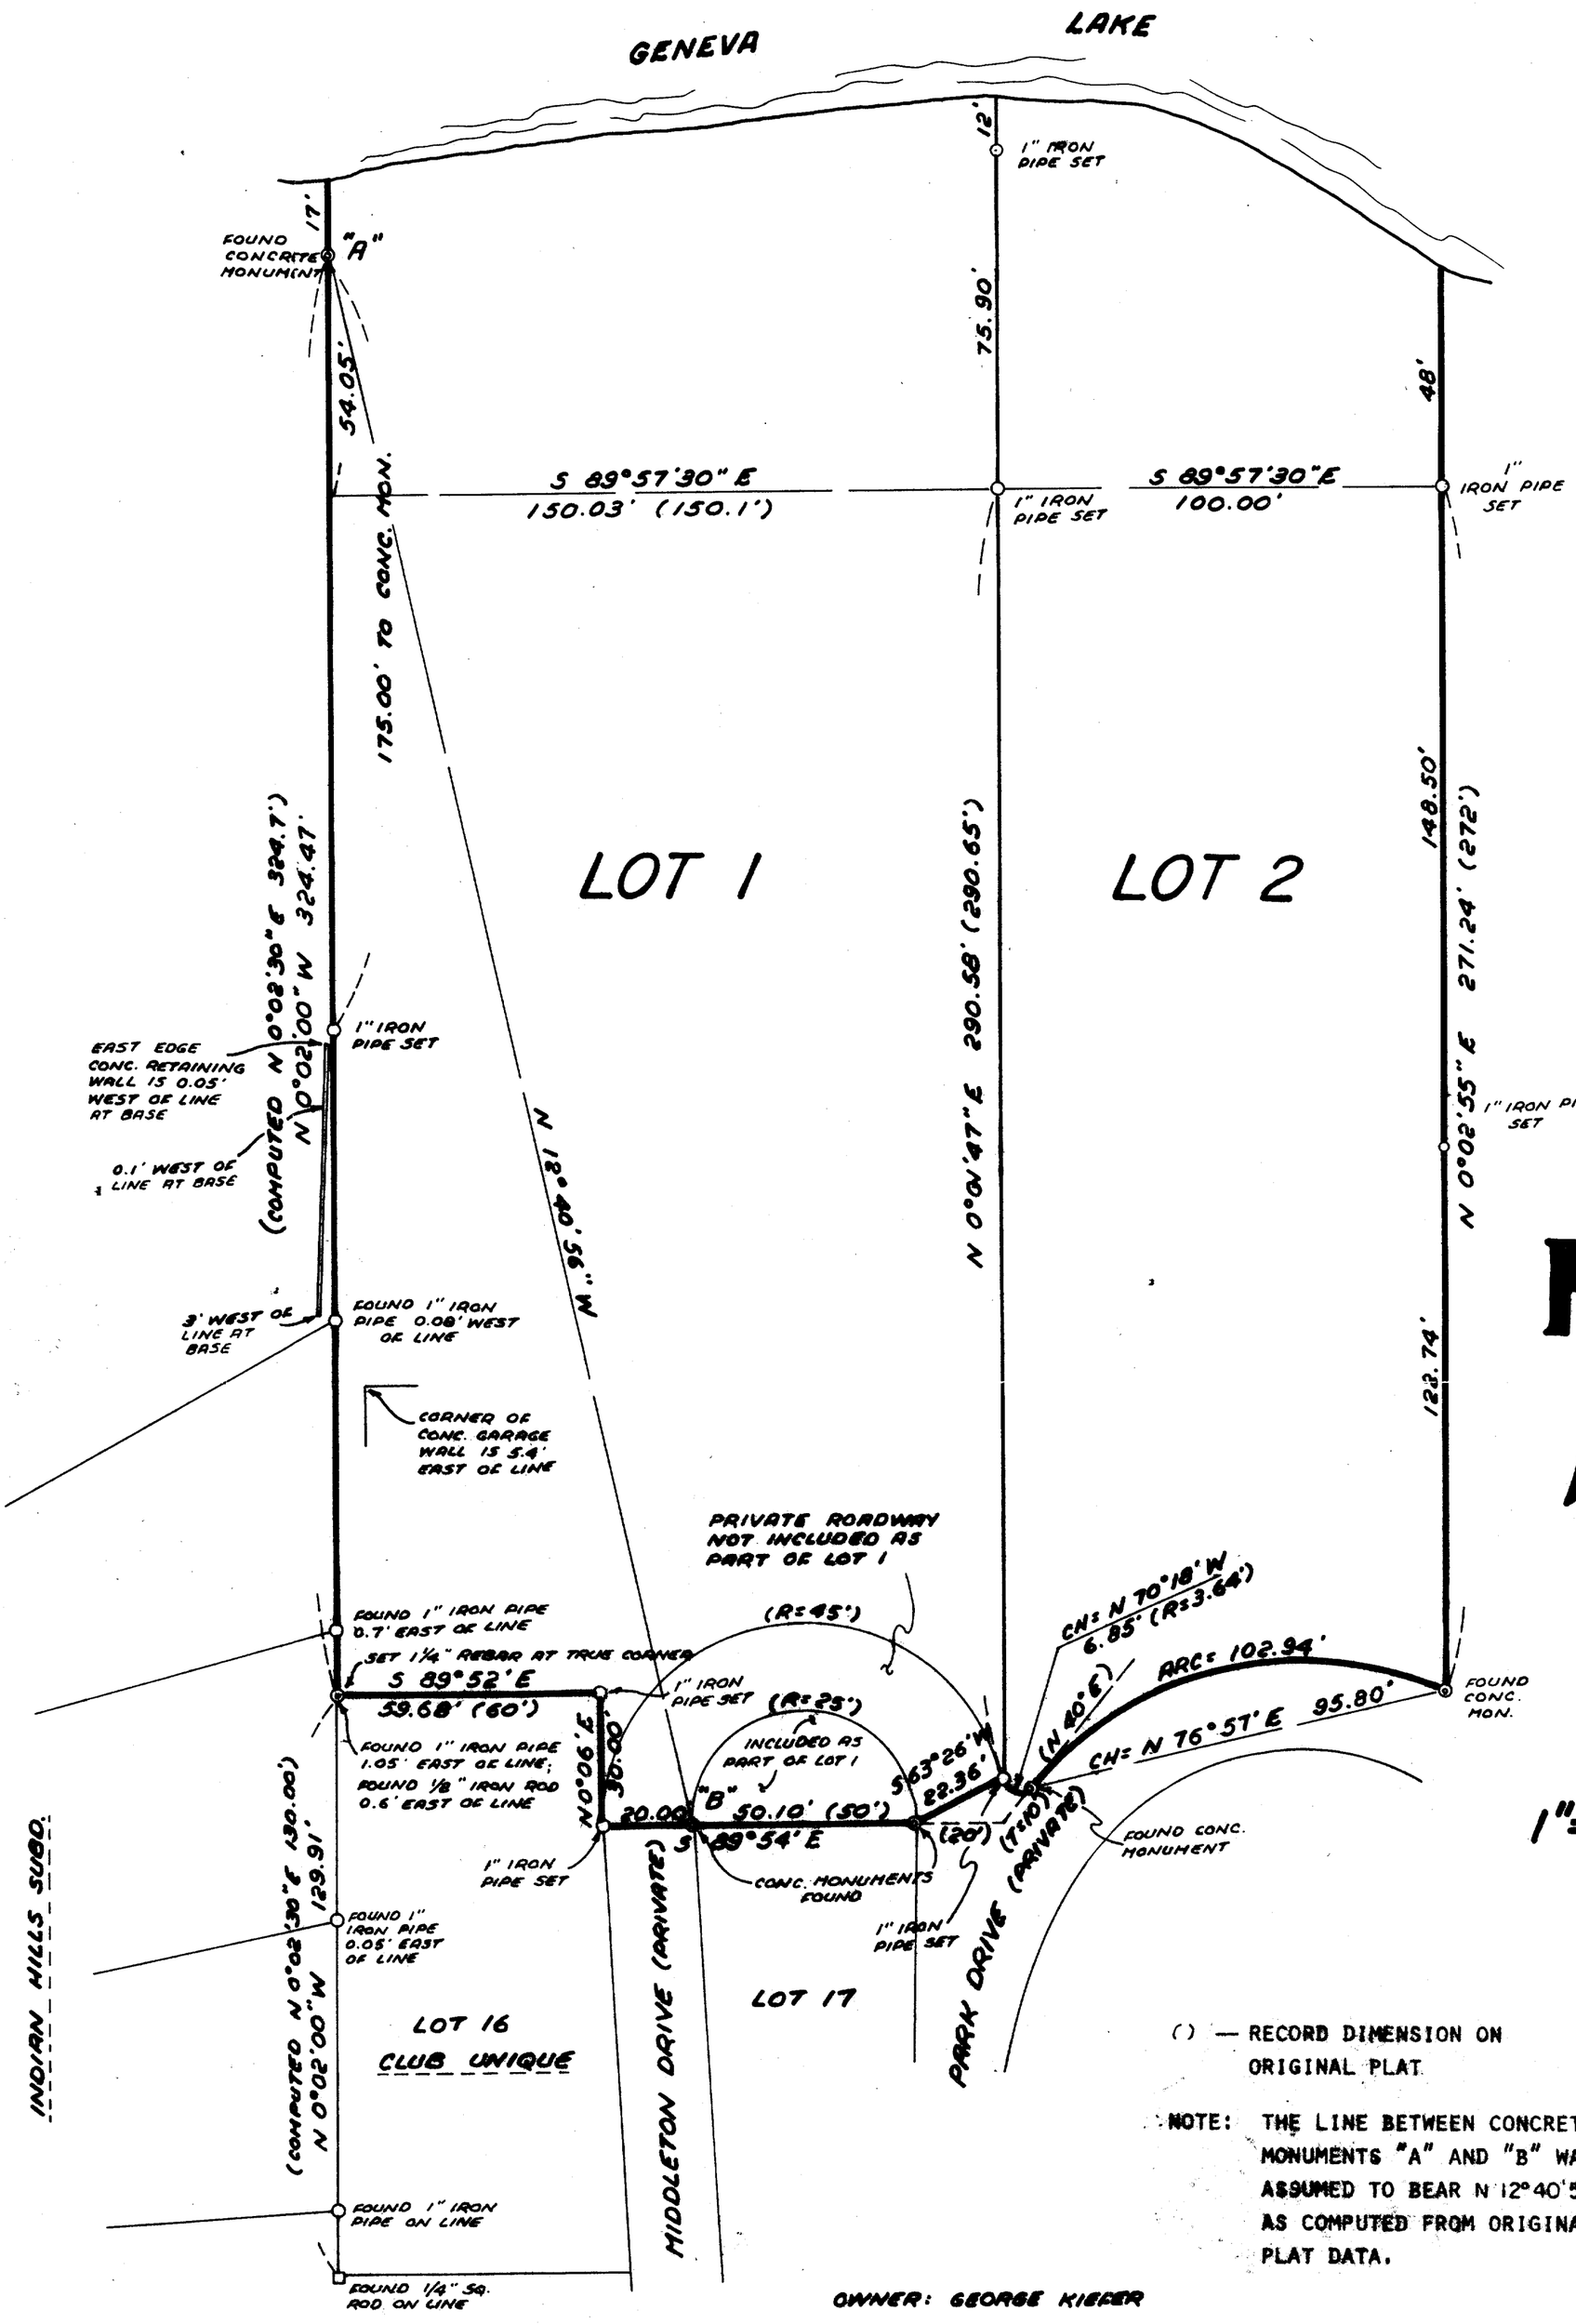


() — RECORD DIMENSION ON ORIGINAL PLAT

NOTE: THE LINE BETWEEN CONCRETE MONUMENTS "A" AND "B" WAS ASSUMED TO BEAR N 12°40'56" W AS COMPUTED FROM ORIGINAL PLAT DATA.

OWNER: GEORGE KIEGER

PLAT OF SURVEY OF

LOTS 1 AND 2, CLUB UNIQUE SUBDIVISION, TOWN 1 NORTH, RANGE 16 EAST, VILLAGE OF FONTANA, WALWORTH COUNTY, WIS.

FARRIS, HANSEN & ASSOCIATES, INC.

ENGINEERING, SURVEYING & LAND PLANNING

718 W. WALWORTH ST. - BOX 467 - ELKHORN, WI.

PHONE: 414-723-2086

WISCONSIN LAND SURVEYOR — WILLIAM R. OHBERG S-1679 Elkhorn, Wis.

I HEREBY CERTIFY THAT I HAVE SURVEYED THE ABOVE DESCRIBED PROPERTY AND THAT THIS PLAT IS A TRUE AND ACCURATE REPRESENTATION THEREOF TO THE BEST OF MY PROFESSIONAL KNOWLEDGE AND BELIEF.

William R. Ohberg

WILLIAM R. OHBERG, RLS NO. 1679

DATED THIS 4TH DAY OF FEB., 1983.

PROJECT NO. 2044

SCB-1, 2

5-604-F