
WALWORTH COUNTY
SURVEYING & MAPPING
LAKE GENEVA, WISCONSIN

RECEIVED
AUG 19 1985

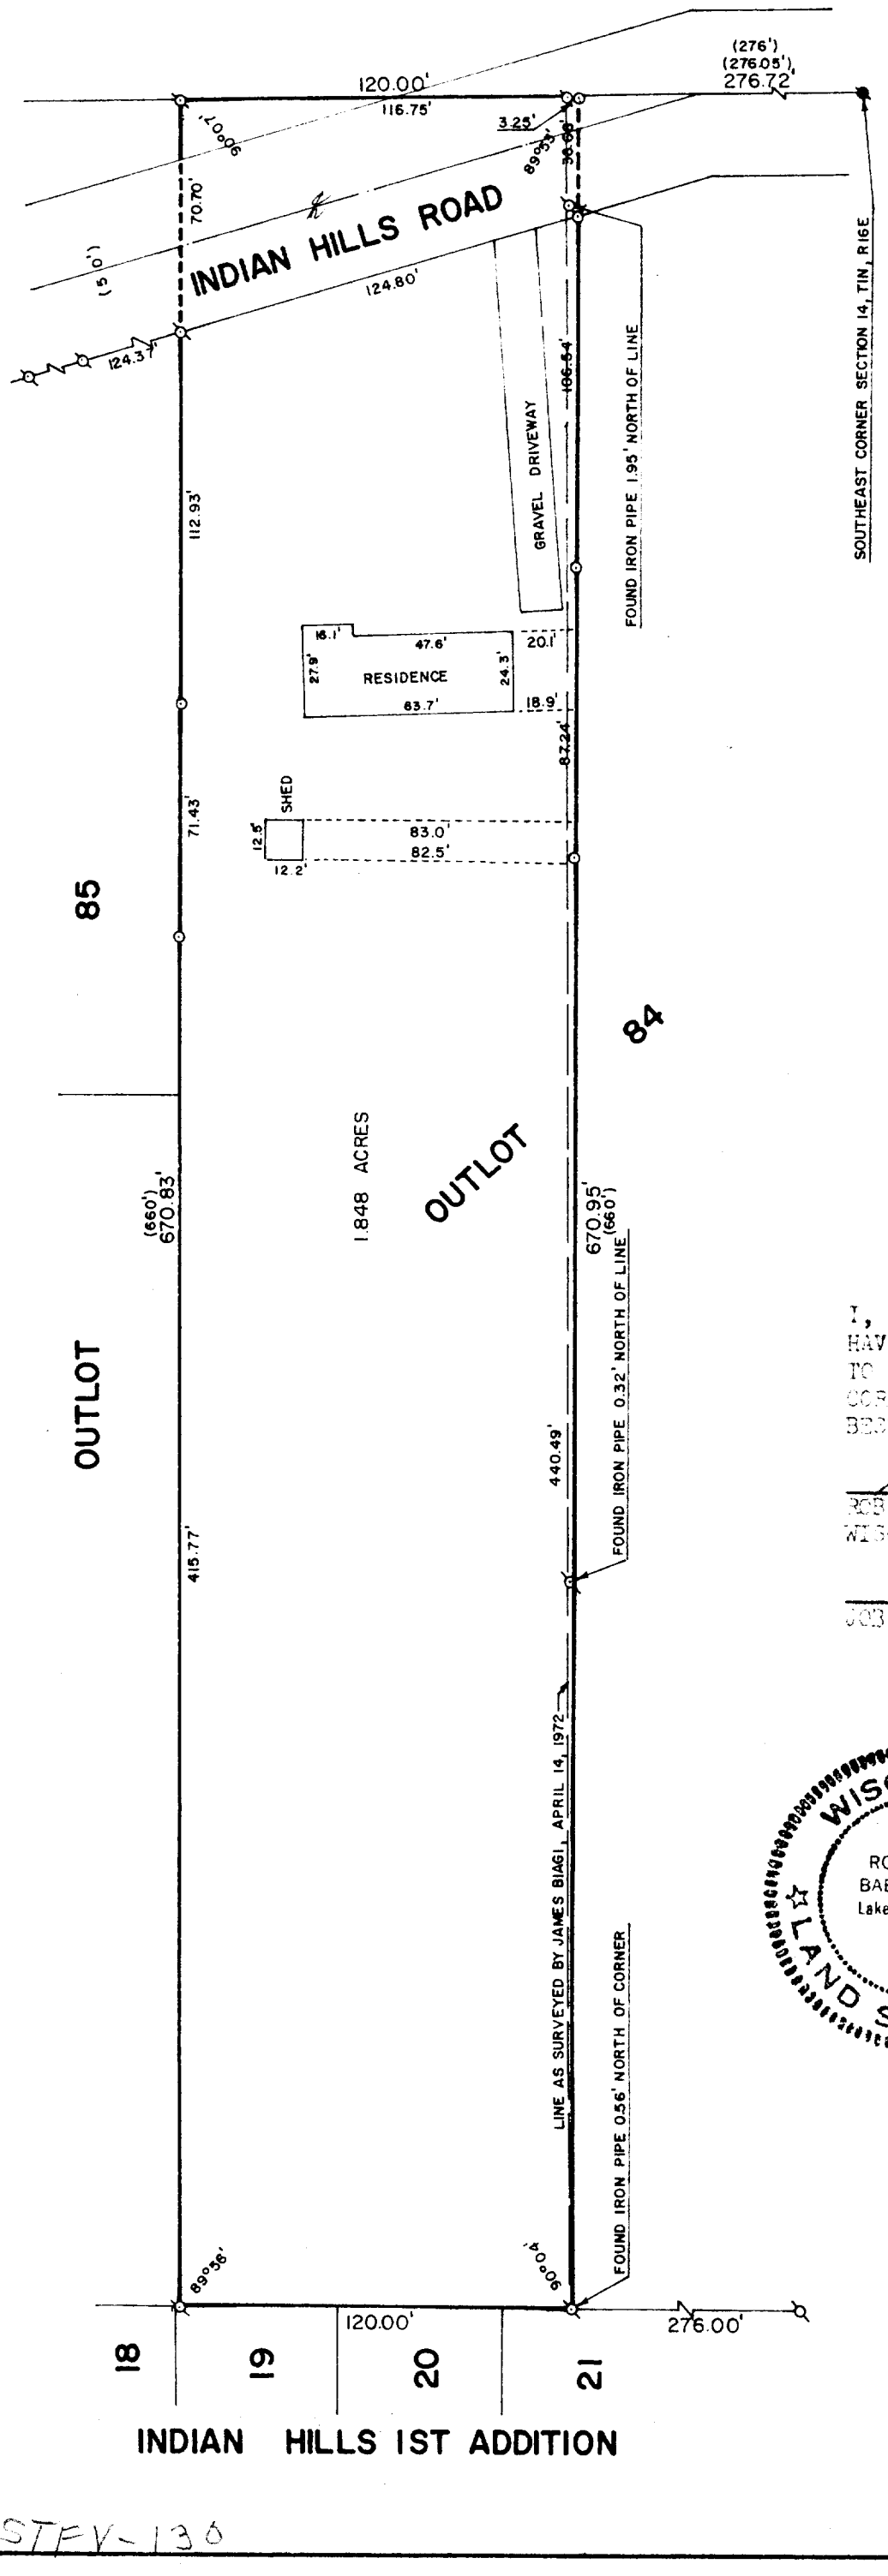

PLAT OF SURVEY OF

THE NORTH 120 FEET OF OUTLOT 84 OF ASSESSOR'S PLAT NO. 1 AMENDED, LOCATED IN THE VILLAGE OF FONTANA-ON-GENEVA LAKE, WALWORTH COUNTY, WISCONSIN.

ORDERED BY: KEEFE REAL ESTATE
P. O. BOX 68
WALWORTH, WISCONSIN

I, ROBERT M. BAERENWALD, DO HEREBY CERTIFY THAT I HAVE SURVEYED THE PROPERTY HEREON DESCRIBED ACCORDING TO THE OFFICIAL RECORDS AND THAT THE PLAT HEREON IS A CORRECT REPRESENTATION OF THE PROPERTY LINES TO THE BEST OF MY KNOWLEDGE AND BELIEF.

Robert M. Baerenwald
ROBERT M. BAERENWALD
WISCONSIN REGISTERED LAND SURVEYOR, S-1508

August 2, 1985
JOB NO. 8337

WISCONSIN
ROBERT M
BAERENWALD
Lake Geneva, WI.
S-1508
LAND SURVEYOR

SCALE: 1" = 50'
ø - IRON PIPE FOUND
● - CONCRETE MONUMENT FOUND
( ) - RECORDED AS
o - IRON ROD PLACED

STEV-130

5-629-B