
GEORGE T. DUNHAM

SURVEYING & SUBDIVIDING

DELAVAN, WISCONSIN

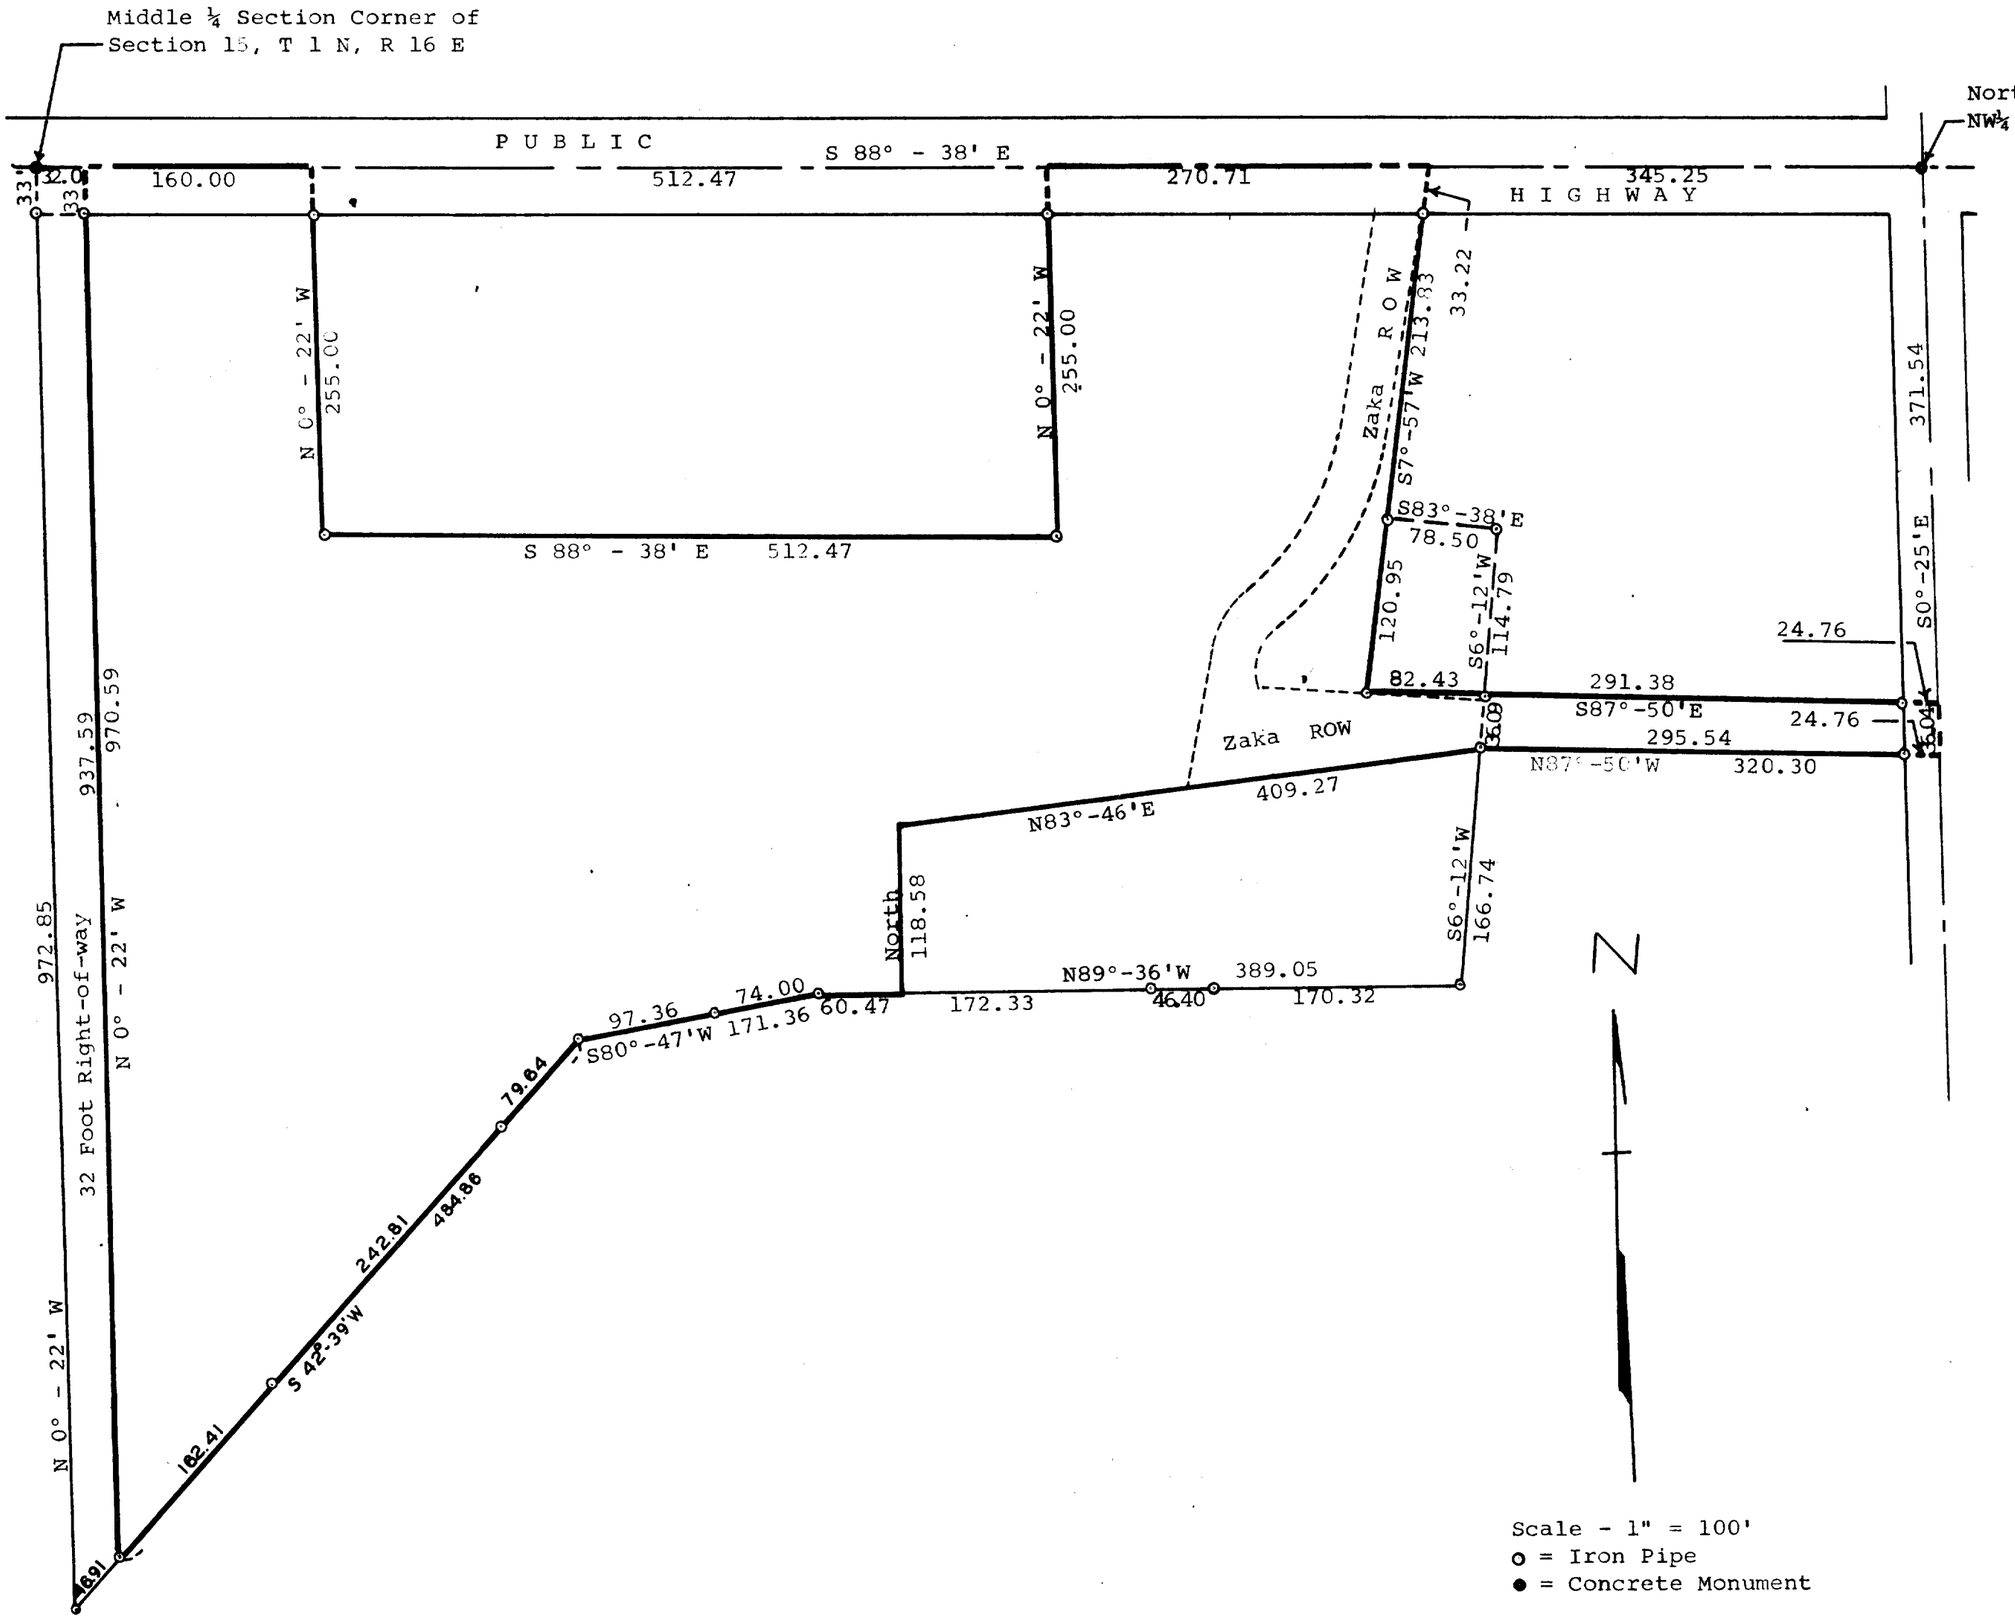

Scale - 1" = 100'

o = Iron Pipe

● = Concrete Monument

Plat of survey of the Joseph Stastny Property located in the Southeast ¼ of Section 15, T 1 N, R 16 E, and in Outlot 19 of the Assessors Plat No. 1, Village of Fontana, Walworth County, Wisconsin.

January 1966

George T. Dunham

George T. Dunham, Surveyor

STFV-31 W-15-41

" 31A W-15-42

" 40

40A