
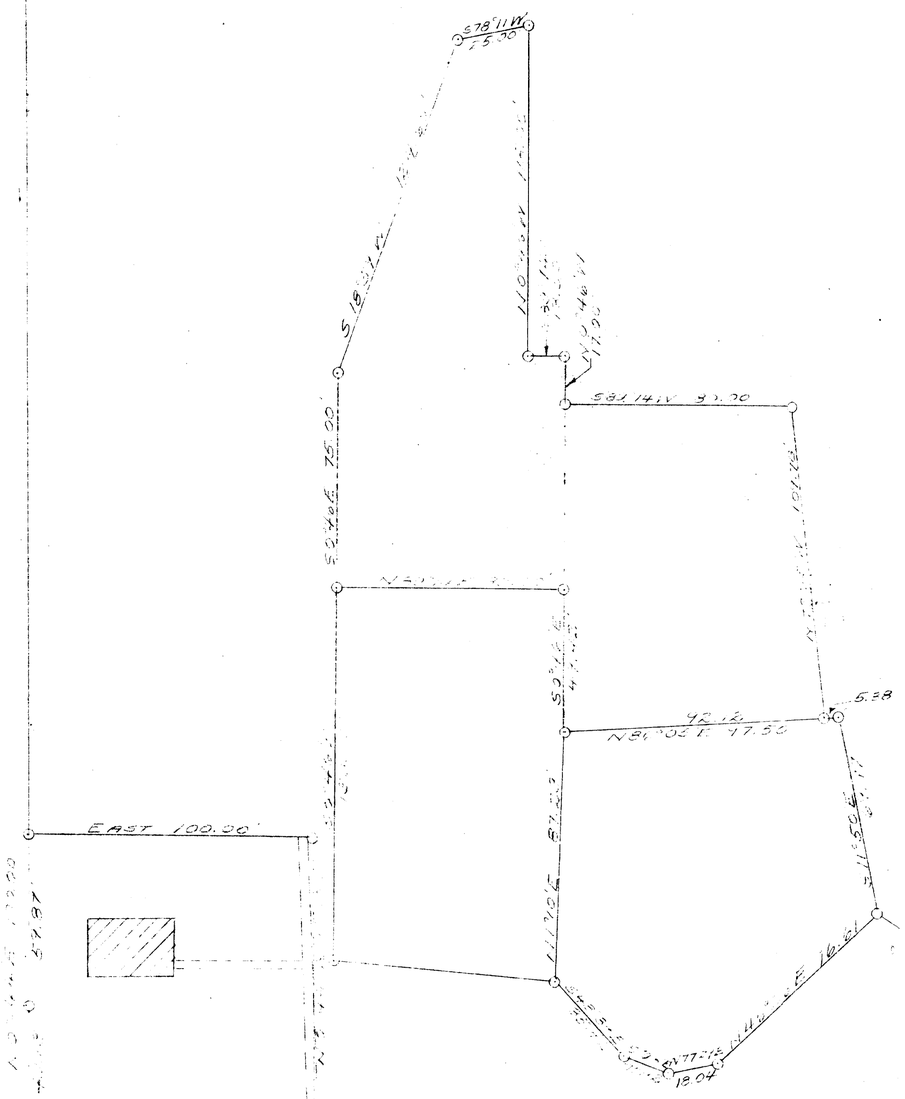


PLAT OF SURVEY OF PROPERTY LOCATED IN THE NW FRAC. 1/4 OF SECTION 32 T11N R16E OF THE 4TH P.M. IN WALWORTH COUNTY, WISCONSIN

DRAWN BY HEJ	JENSEN & JOHNSON CIVIL ENGINEERS ELKHORN, WIS.	SCALE: 1"=50'
CHECKED BY		REVISED
APPROVED BY H E Johnson		SHEET NO. OF

STF. U-99 .97.98.100

5-963

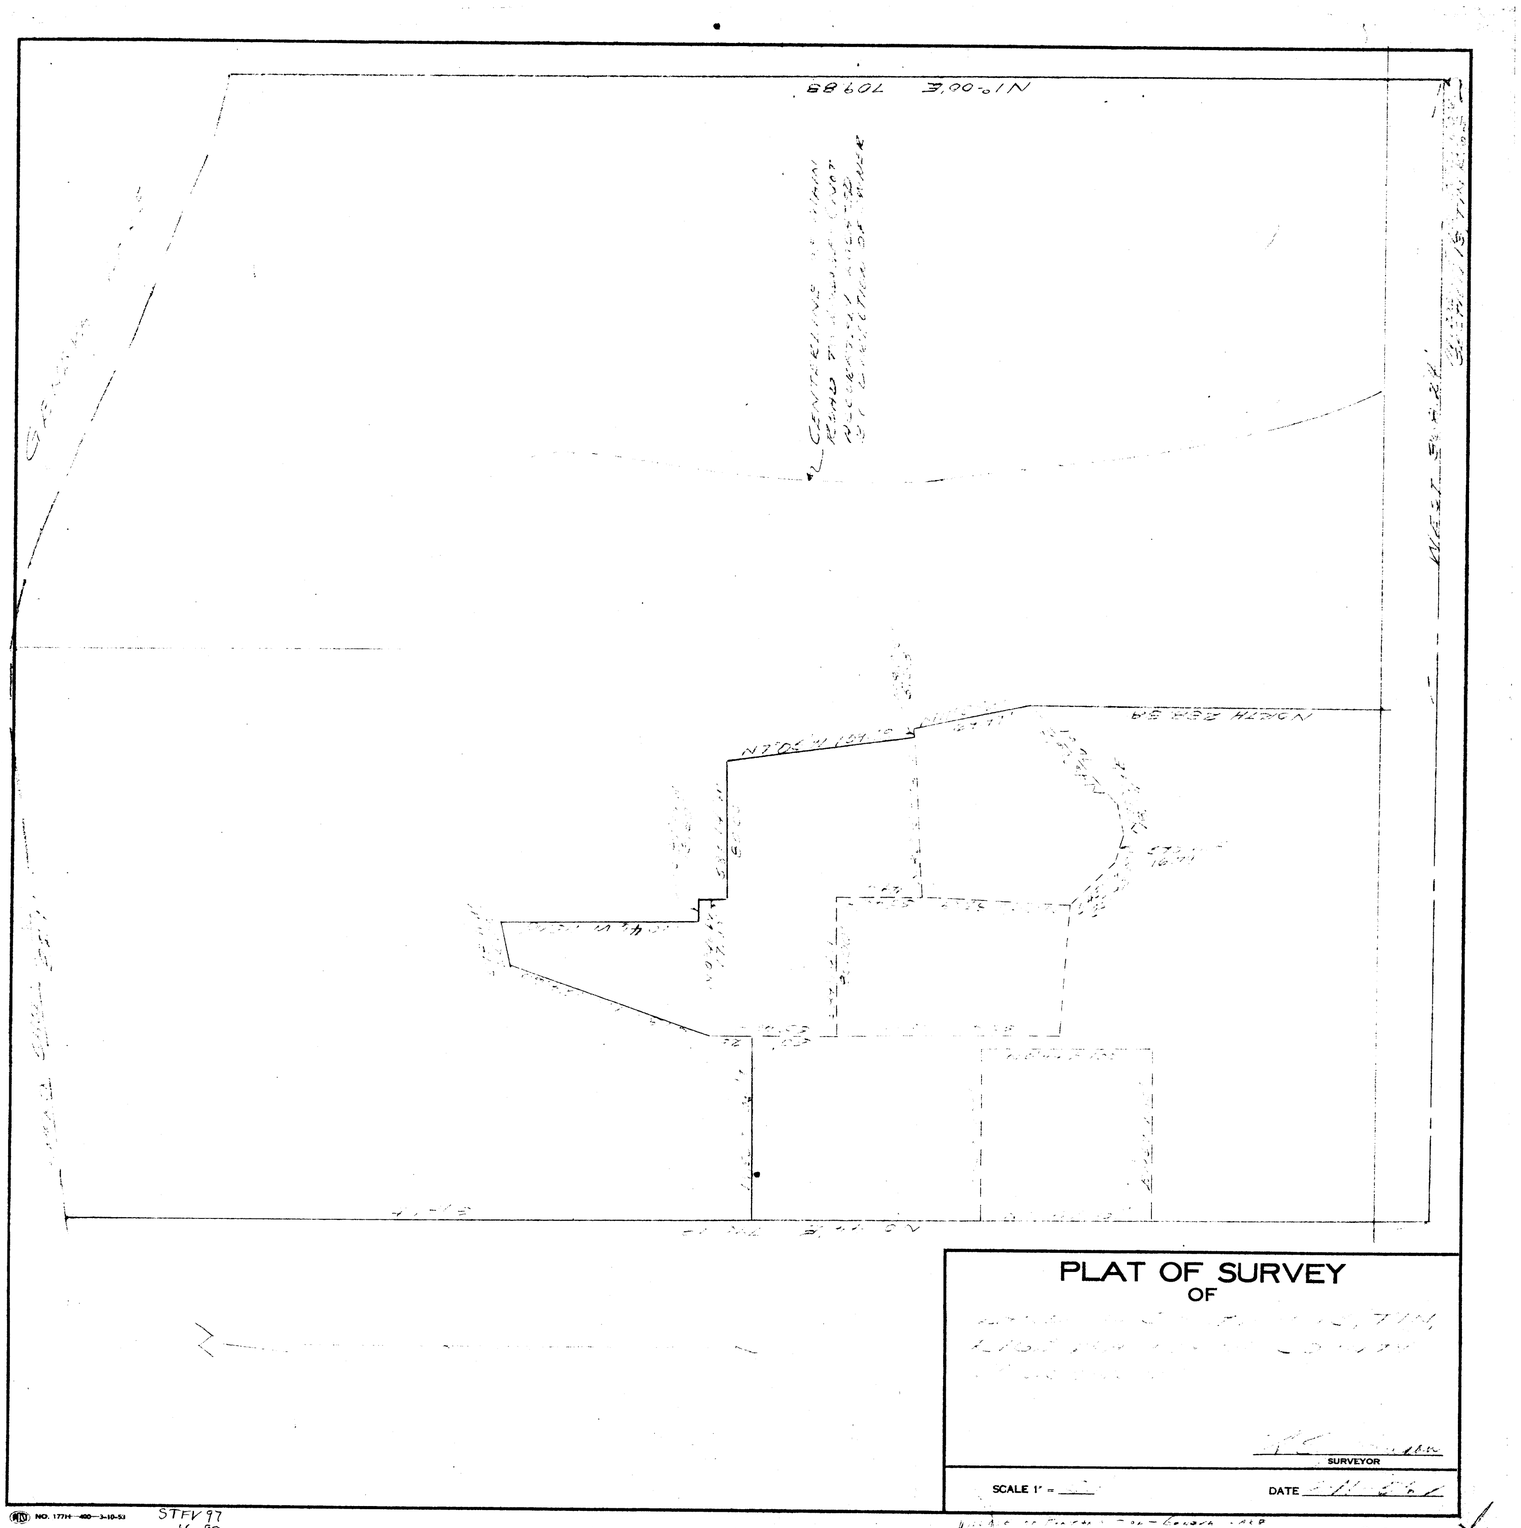

NO. 177H 400 3-10-53

STFV 97
" 98
" 100

5-96J