HOME OFFICE
116 E. CHESTNUT STREET
BURLINGTON, WISCONSIN 53105
PHONE: 414-763-2652
414-763-7834


ROBERS & BOYD, INC.
CONSULTING ENGINEERS
LAND SURVEYORS

BRANCH OFFICE
809 - 43RD STREET
KENOSHA, WISCONSIN 53140
PHONE: 414-658-4488

PLAT OF SURVEY
-of-

Lots 8 and 9 of ANDERS ADDITION, a subdivision located in the Southeast Quarter of Section 36 and the Southwest 1/4 of Section 36, including a vacated part of Manor's Addition, Town 1 North, Range 19 East, Village of Genoa City, Walworth County, Wisconsin.

SURVEYED FOR: Southeastern Wisconsin Housing Corporation

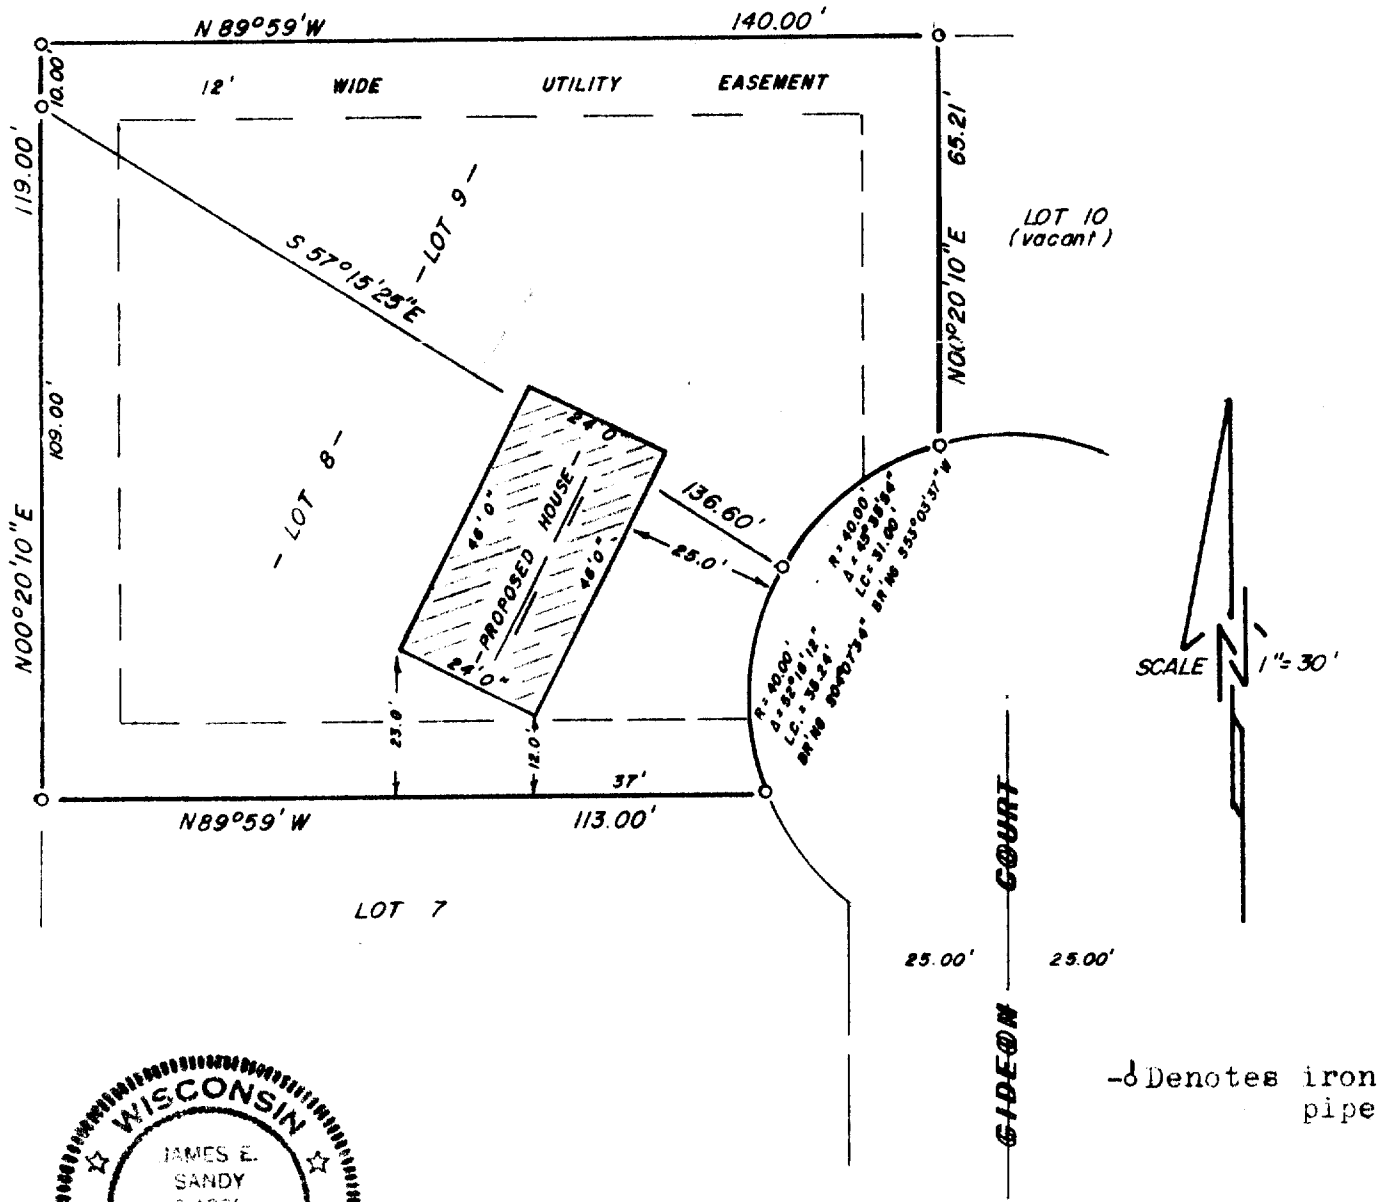

-δ Denotes iron pipe

WISCONSIN
JAMES E. SANDY
S-1305
BURLINGTON, WIS.
LAND SURVEYOR

"I CERTIFY THAT I HAVE SURVEYED THE ABOVE DESCRIBED PROPERTY AND THAT THE ABOVE PLAT IS AN ACCURATE SURVEY AND A TRUE REPRESENTATION THEREOF AND CORRECTLY SHOWS THE EXTERIOR BOUNDARY LINES AND LOCATION OF BUILDINGS AND OTHER IMPROVEMENTS ON SAID PROPERTY AND THE CORRECT MEASUREMENTS THEREOF."

James E. Sandy
WISCONSIN REGISTERED LAND SURVEYOR

10 / 6 / 77
DATE

3-164
6-6B
77220
JOB NUMBER

K & E 10-7155 250 TAA-7-9