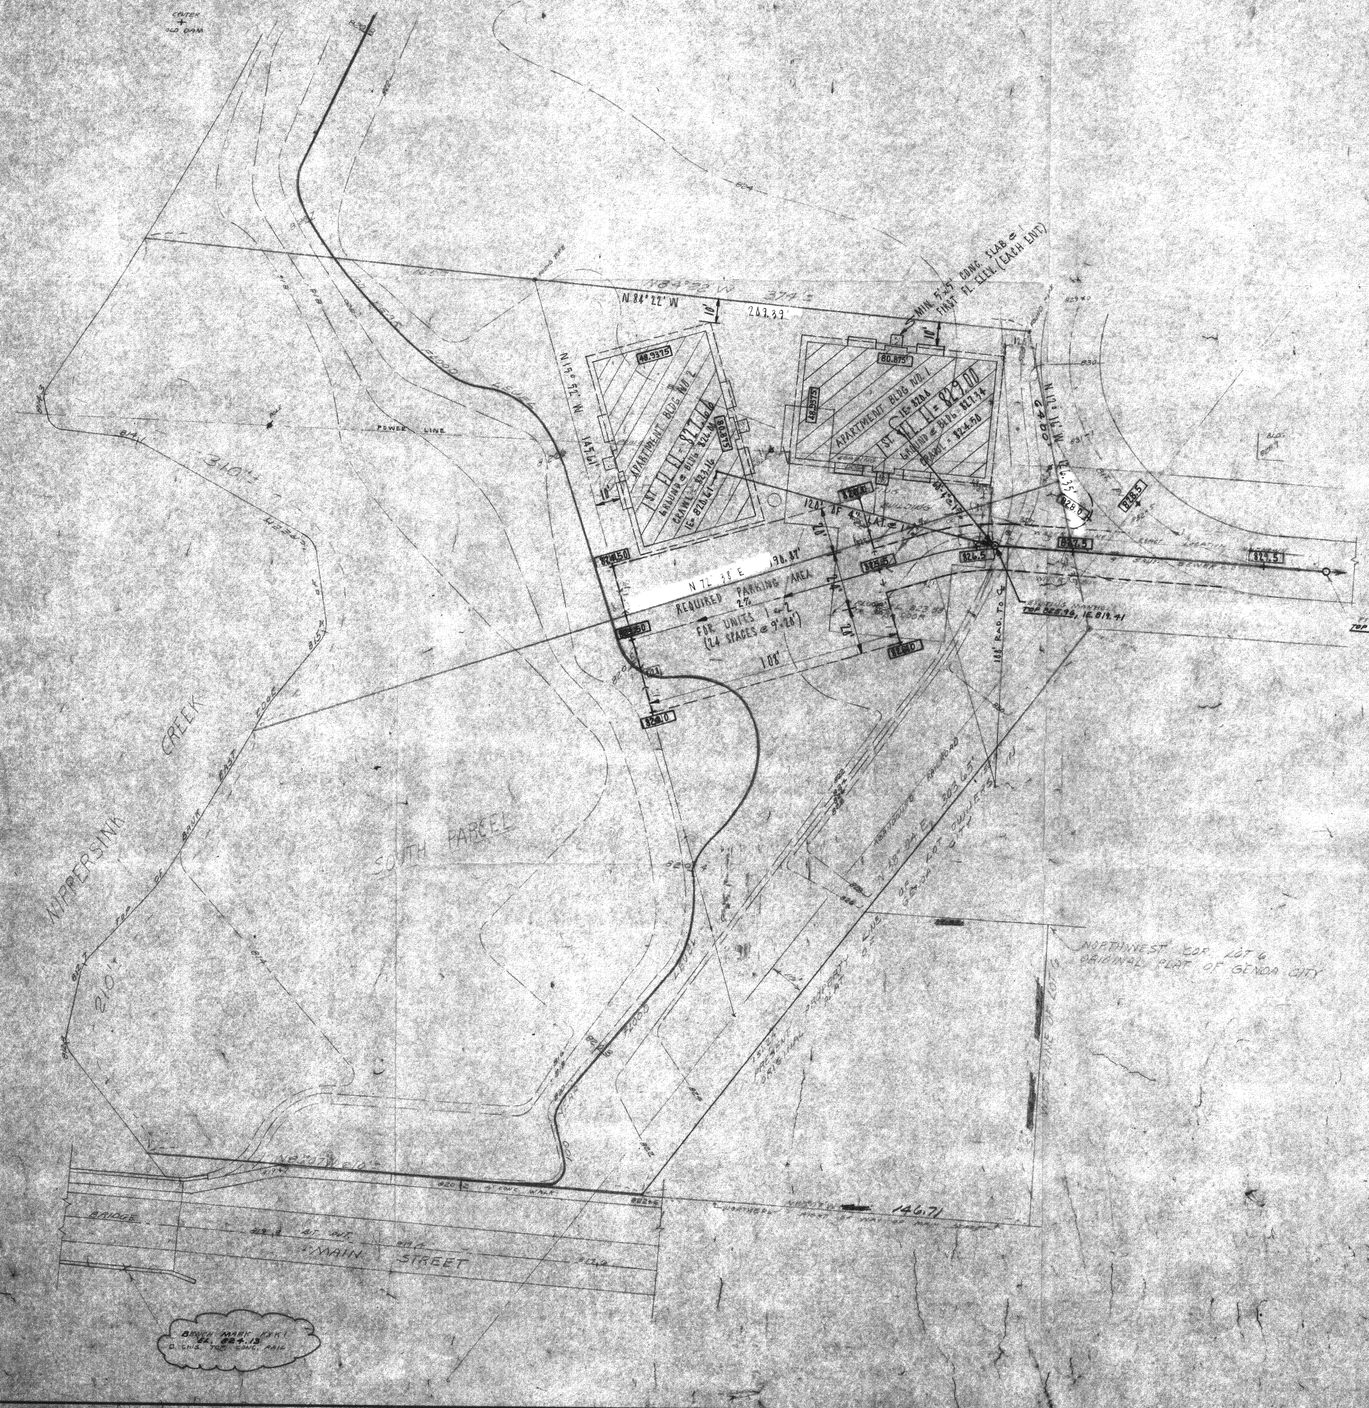


WISCONSIN
LLOYD L. JENSEN
E-1979
ELKHORN, WISCONSIN
PROFESSIONAL ENGINEER

BUILDING AND PARKING LOCATION
WALTER J. TURNER
GENOA CITY, WISCONSIN

TOPOGRAPHIC SURVEY OF LAND NEAR FORMER SIBBS ICE CREAM COMPANY, GENOA CITY FOR WALTER J. TURNER.

LOCATED IN THE SOUTHEAST ¼ OF SEC. 35 T. 1 N., R. 18 E. GENOA CITY, WALWORTH COUNTY, WISCONSIN

DRAWN BY: R.A.F. Bill L.	JENSEN & JOHNSON CIVIL ENGINEERS ELKHORN, WIS.	SCALE: 1 INCH = 30 FEET
CHECKED BY: Lloyd L. Jensen	Site Plan Feb. 1973	REVISED 22 AUG 1973
APPROVED BY:	DATE 10 JULY 1973	SHEET NO. TWO OF 2

K & E 20-7155 500-1173