


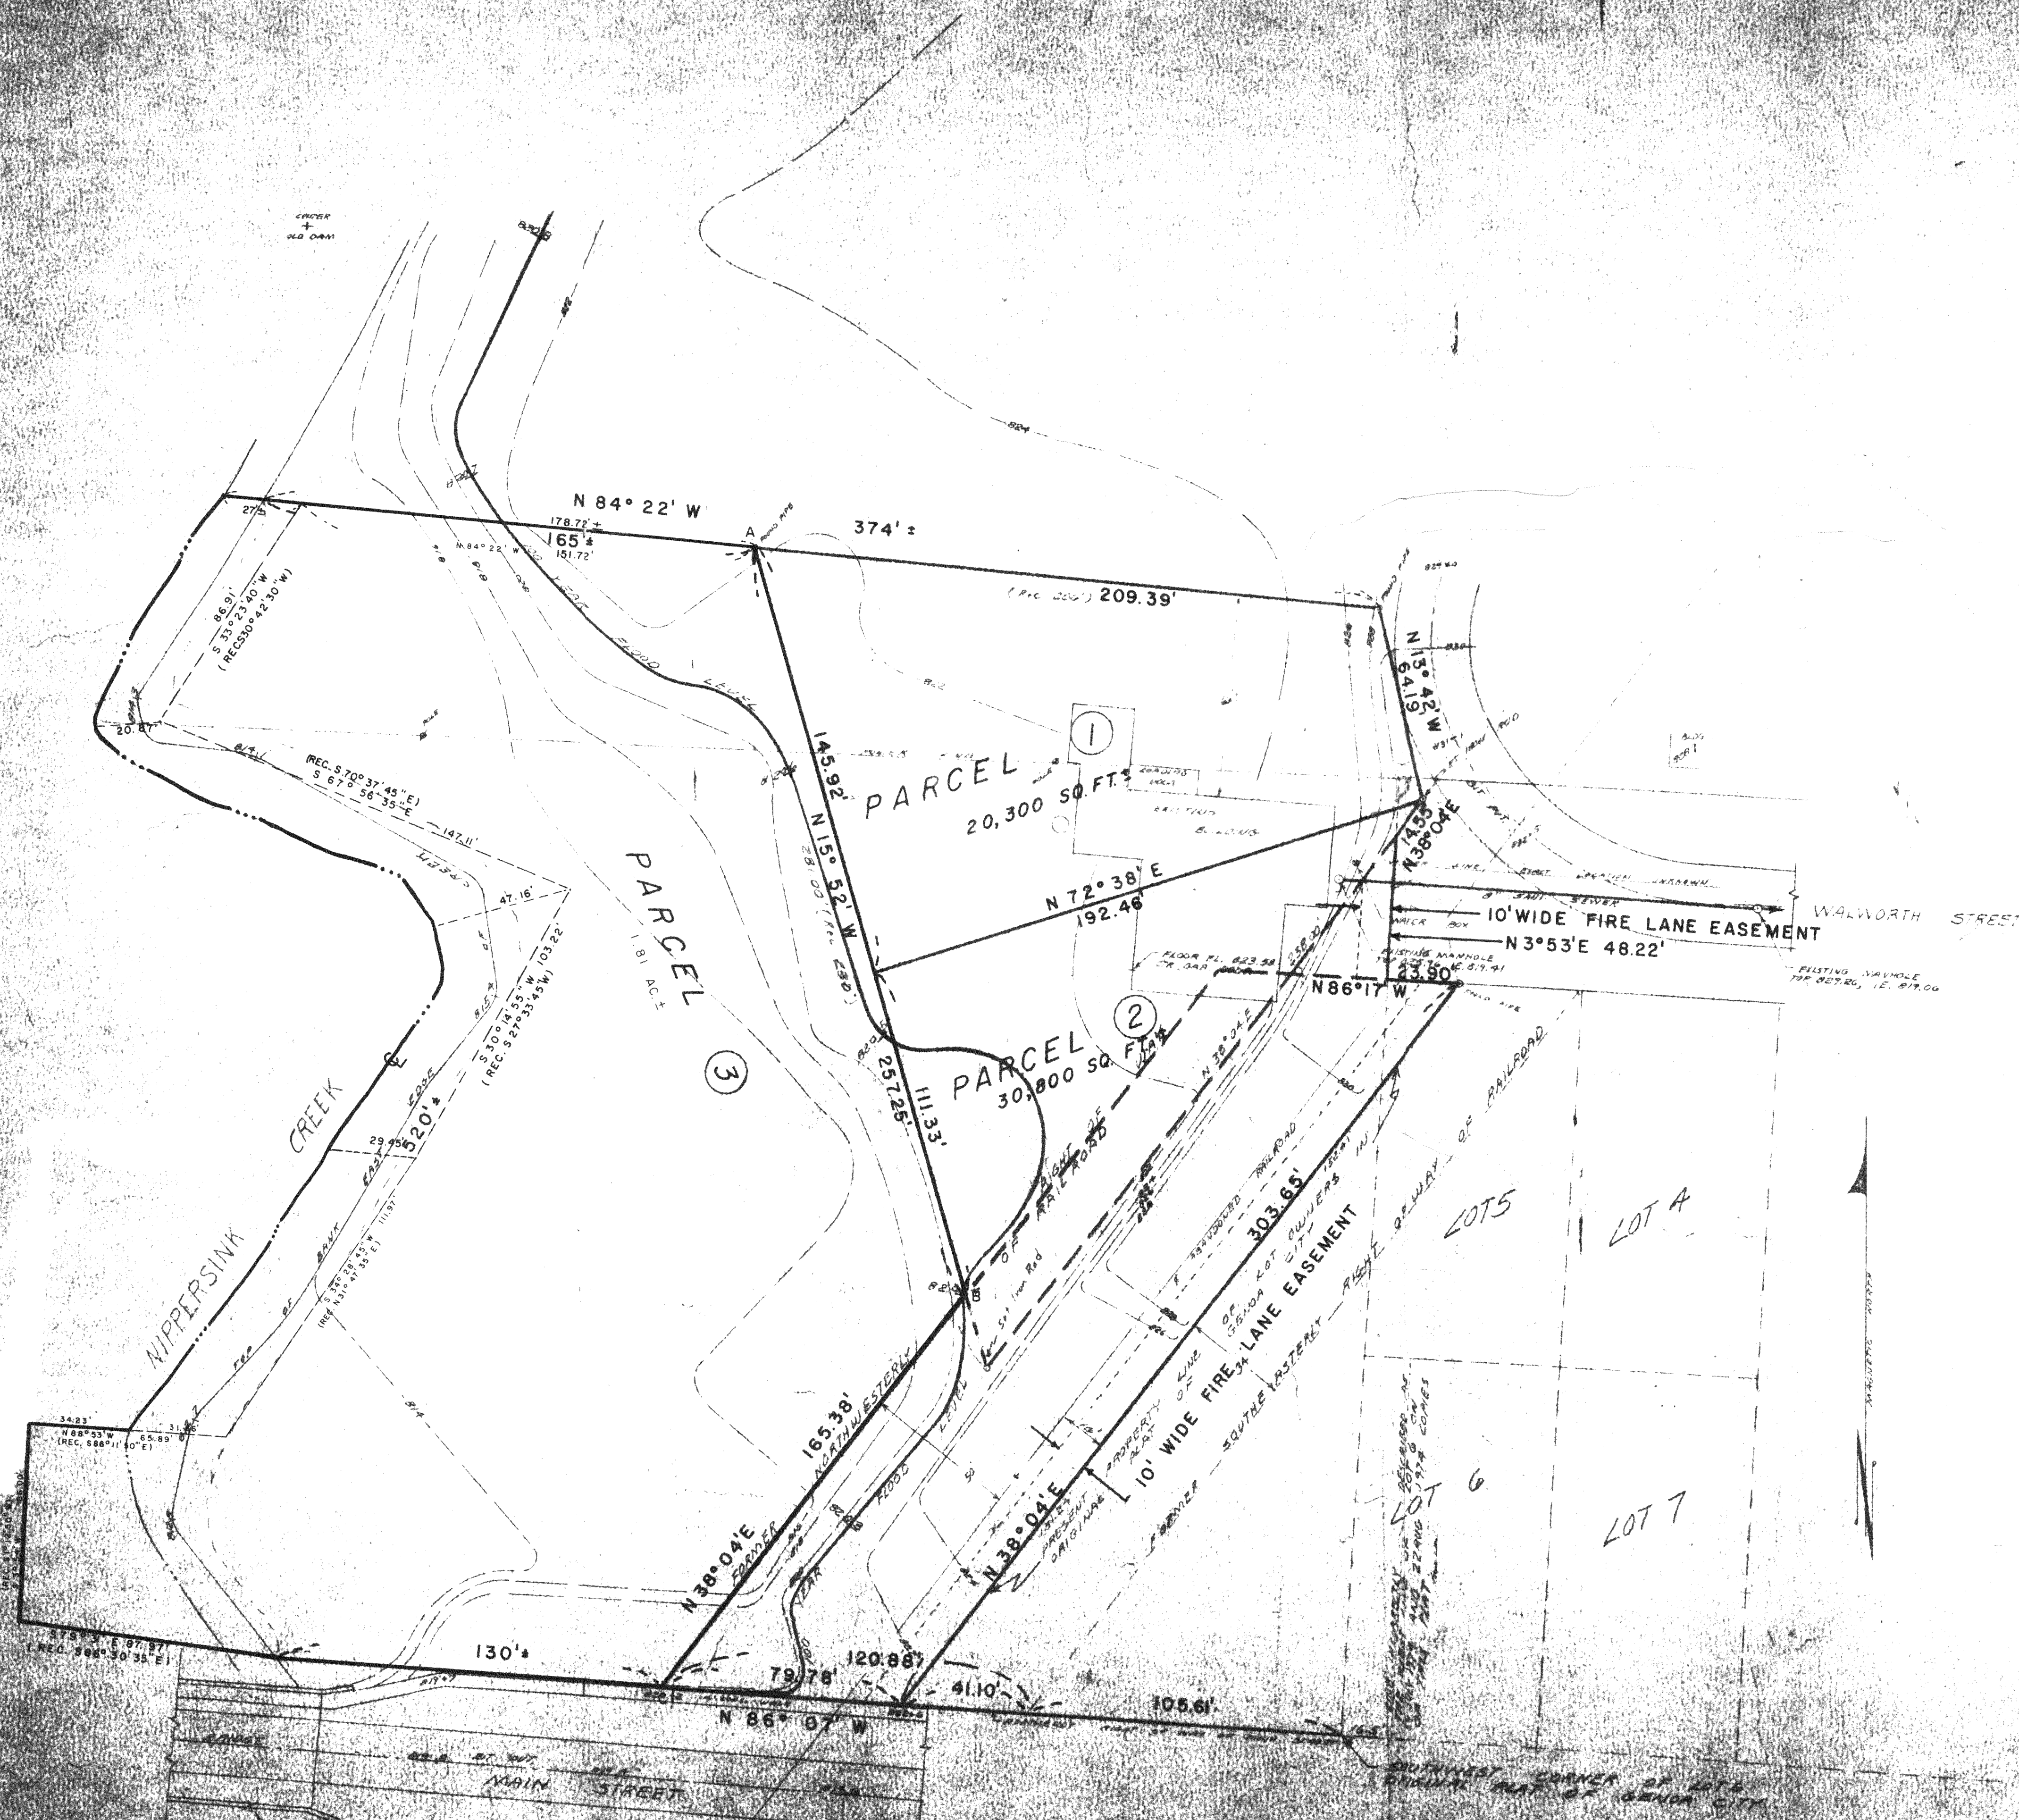

NOTE:
ALL SURVEY INFORMATION WESTERLY OF LINE A-B-C
WAS TAKEN FROM A SURVEY MADE FOR WISCONSIN
DAIRIES CO-OP OF GENOA CITY WISCONSIN, BY
HAROLD H. KOLB, WISCONSIN REGISTERED LAND
SURVEYOR, S-187, DATED FEB. 17, 1975, AND DATA
FROM SAID SURVEY WAS CONVERTED TO MATCH
MY SURVEY BEARINGS.

Revised 31 July 1975
Revised January 16, 1976

TOPOGRAPHIC SURVEY OF LAND AND ADJACENT
GIBBS ICE CREAM COMPANY, GENOA CITY,
WISCONSIN
WALTER J. TURNER

LOCATED IN THE SOUTHEAST 1/4 OF SECTION 16,
T.18 N., R.10 E., GENOA CITY, WALWORTH COUNTY, WISCONSIN

DESIGNED BY WALTER J. TURNER	ENGINEERED BY LLOYD L. JENSEN	DATE JULY 1975
CONSTRUCTED BY	CHECKED BY JENSEN & JOHNSON	SCALE AS SHOWN
APPROVED BY	ELKADRY	SIX (6)

