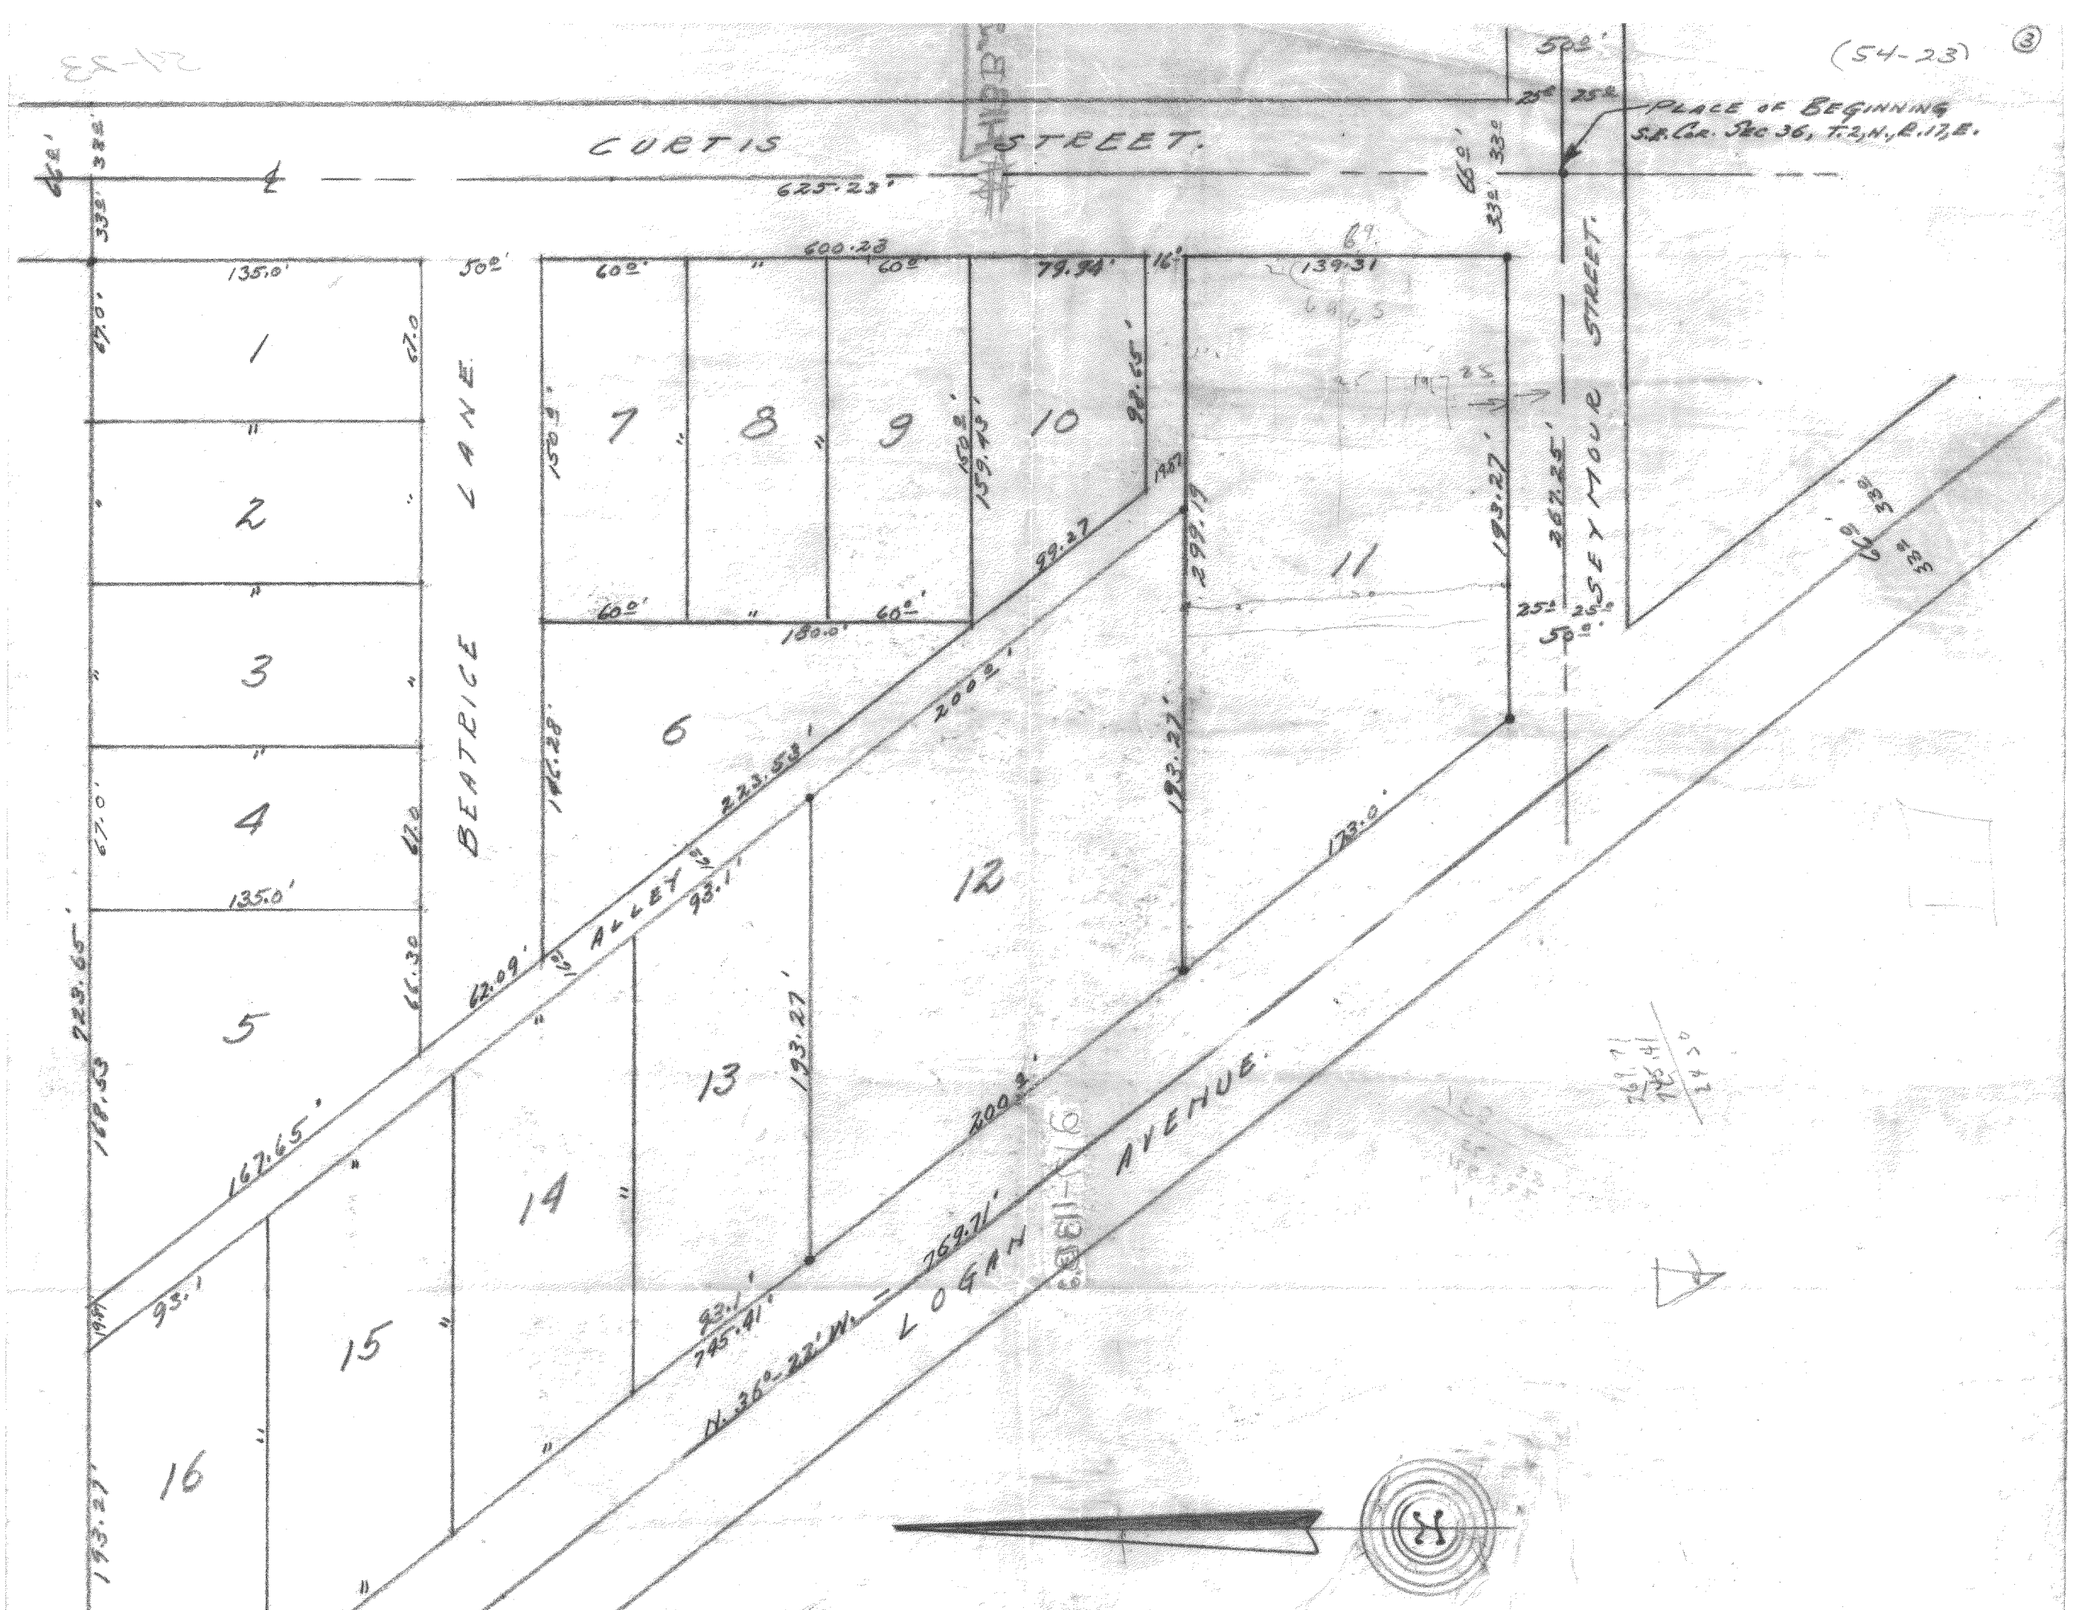

DESCRIPTION: Commencing at the southeast corner of Section 36, Town 2 north, Range 17 east of the 4th Principal Meridian, thence West along the south line of said section 267.25 feet to a point in the centerline of Logan Avenue of the City of Lake Geneva, Walworth County, Wisconsin, thence N. 36° 22' W., along the centerline of said Logan Avenue, 769.71 feet to a point, thence East parallel with the south line of said section 723.65 feet to a point in the east line of said section, thence South in the East line of said section 625.23 feet to the place of beginning

CERTIFICATE: I, hereby certify that I have on this the 1st day of June 1954 surveyed the above described property according to the official records on file in the office of the Recorder of Deeds in and for Walworth County, Wisconsin, and find that the measurements and bearings of the boundary lines of said property as taken at the site on this day are substantially in agreement with said official record and that no encroachments exist.
SIGNED AND SEALED ON THIS THE 15TH DAY OF JUNE 1954.

Joseph M. Biagi. Professional Engineer.
Elkhorn, Wisconsin.