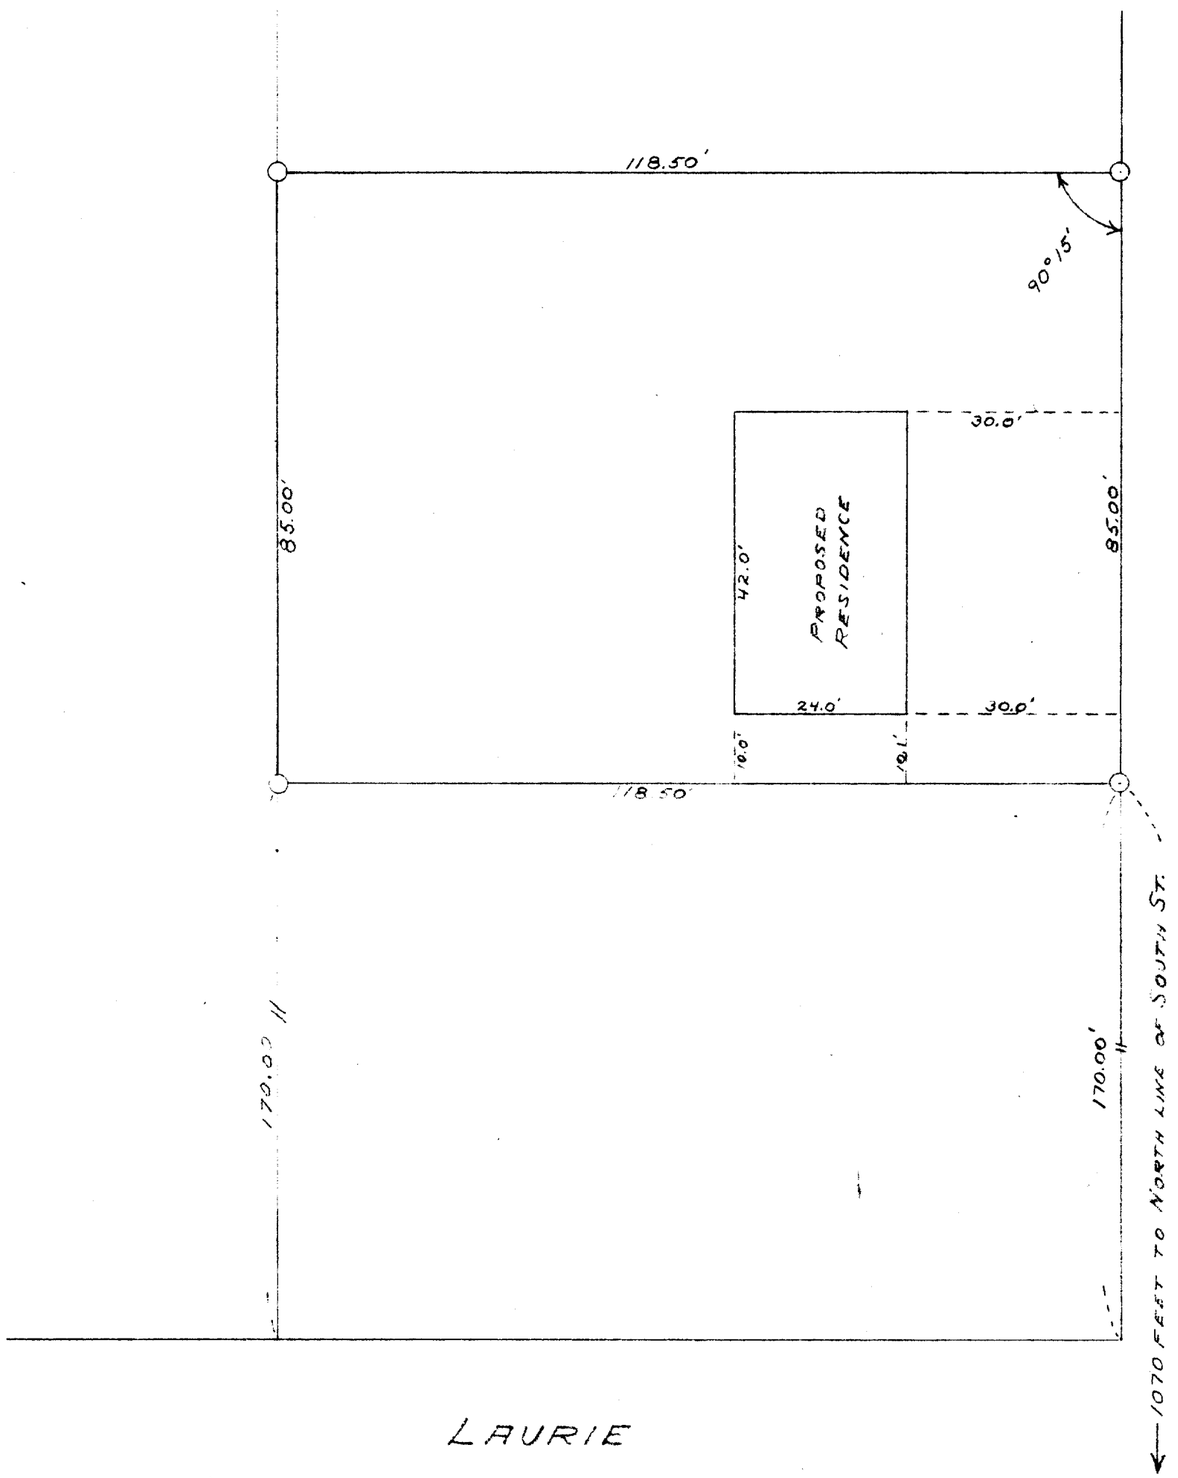


I CERTIFY THAT THE ABOVE IS A TRUE AND CORRECT PLAT OF A SURVEY MADE BY ME THIS 22nd DAY OF FEBRUARY, 1951, OF A PARCEL OF LAND DESCRIBED AS FOLLOWS: COMMENCING AT A POINT IN THE WEST LINE OF LAKE GENEVA BOULEVARD IN THE CITY OF LAKE GENEVA, WALWORTH COUNTY, WISCONSIN, THAT IS 1070 FEET NORTH OF THE NORTH LINE OF SOUTH STREET IN SAID CITY, THENCE WEST 118.5 FEET TO AN IRON STAKE; THENCE NORTH 85.0 FEET TO AN IRON STAKE; THENCE EAST 118.5 TO AN IRON STAKE IN THE WEST LINE OF LAKE GENEVA BLVD; THENCE SOUTH 85.0 FEET ALONG THE WEST LINE OF SAID BOULEVARD TO AN IRON STAKE, THE PLACE OF BEGINNING.

SAID PLAT SHOWS THE LOCATION AND DIMENSIONS OF THE PROPOSED BUILDING, ALL EASEMENTS OR RIGHTS OF WAY IN EVIDENCE OR KNOWN TO ME, AND ENCROACHMENTS BY OR ON THE PREMISES.

DATED FEBRUARY 22, 1951

H. E. Johnson
SURVEYOR

ZWE - 19 (before addition to back line)

7-23 J