
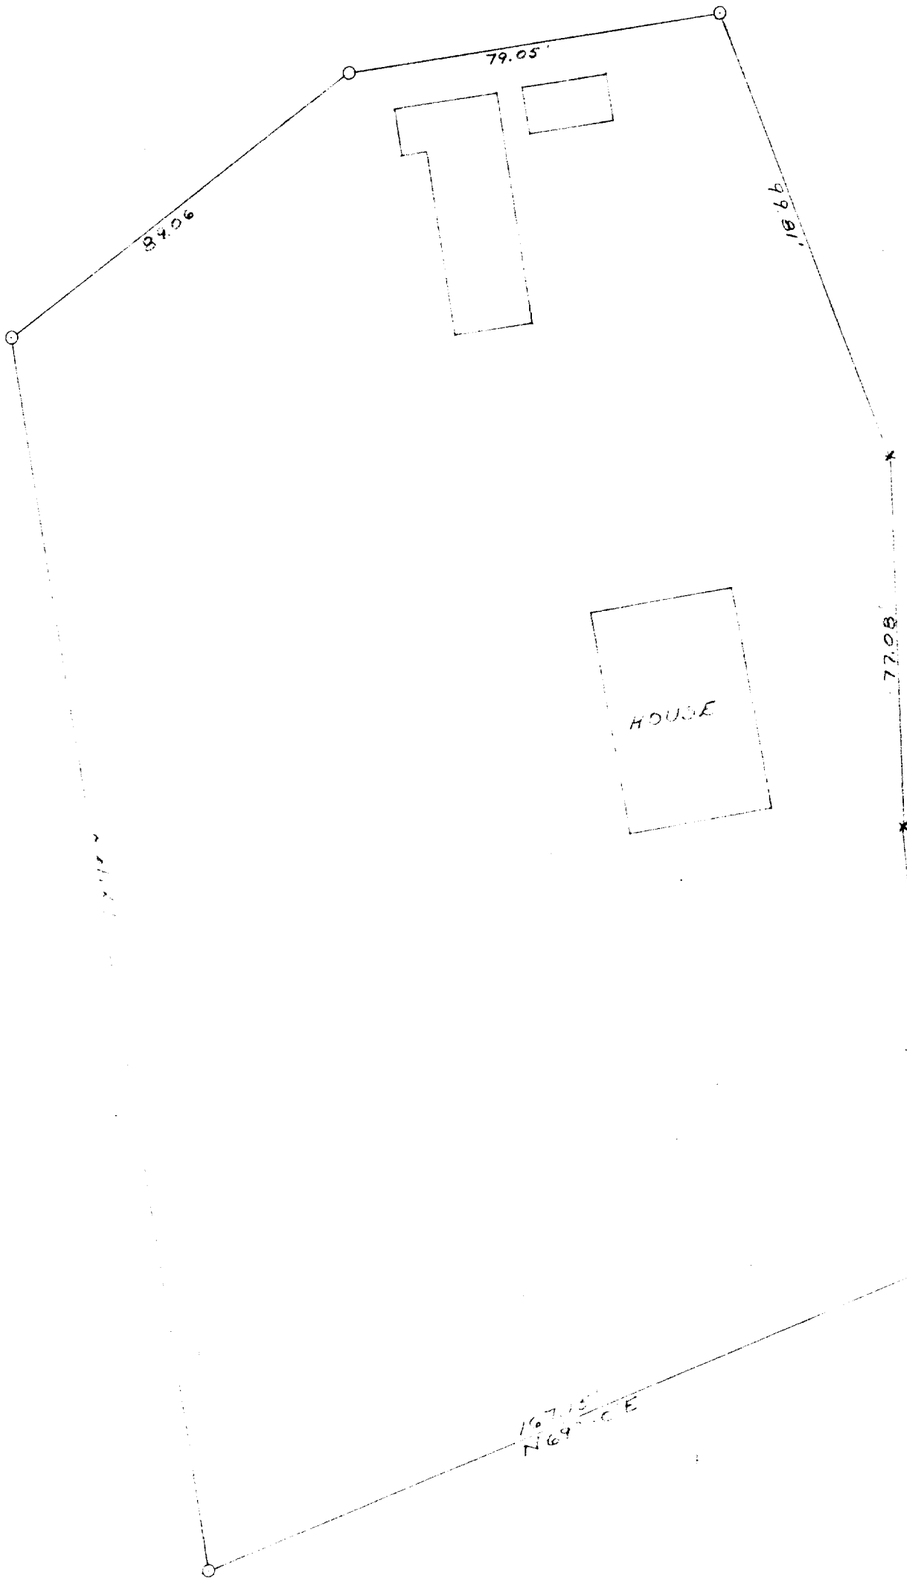


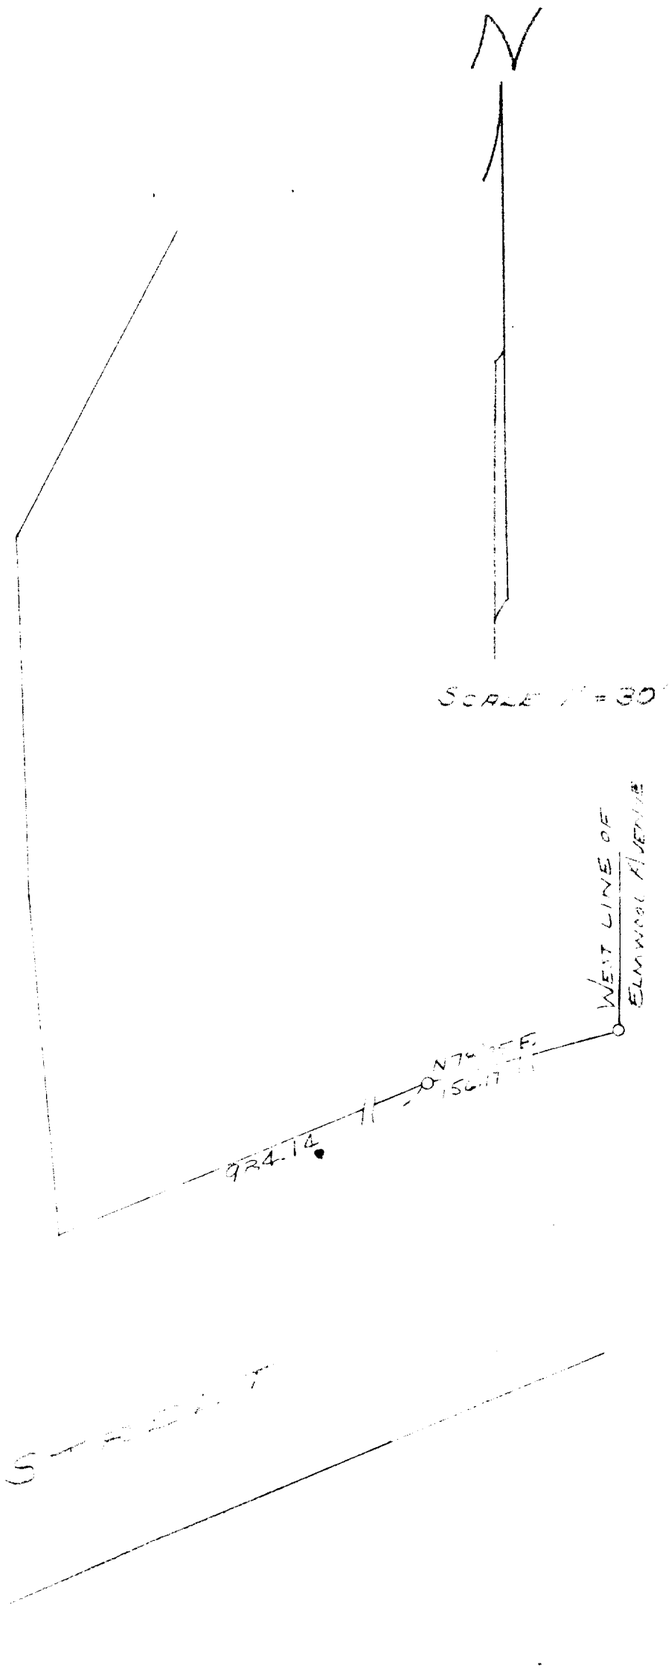

PLAT OF SURVEY OF LAND IN THE CITY OF LAKE GENEVA, IN THE SE 1/4 OF THE NE 1/4 OF SECTION 35, T2N R17E, WALWORTH COUNTY, WISCONSIN.

Hugh A. Jensen
COUNTY SURVEYOR

APRIL, 1951 7-26 J

20-10 ST-13