PREPARED FOR
MAC BUILDERS
LAKE GENEVA WI.

PLAT OF SURVEY

- OF -

KROTT SURVEYING INC.
N3705 WILLOW BEND LANE
LAKE GENEVA WI. 53147
PHONE # (262)248-3697
FAX # (262)249-0639

UNIT 2 OF THE FIRST ADDENDUM TO THE COTTAGES OF LAKE GENEVA HILLS, A CONDOMINIUM LOCATED IN THE SW 1/4 OF THE SE 1/4 OF SECTION 26, TOWN 2 NORTH, RANGE 17 EAST, CITY OF LAKE GENEVA, COUNTY OF WALWORTH AND STATE OF WISCONSIN.

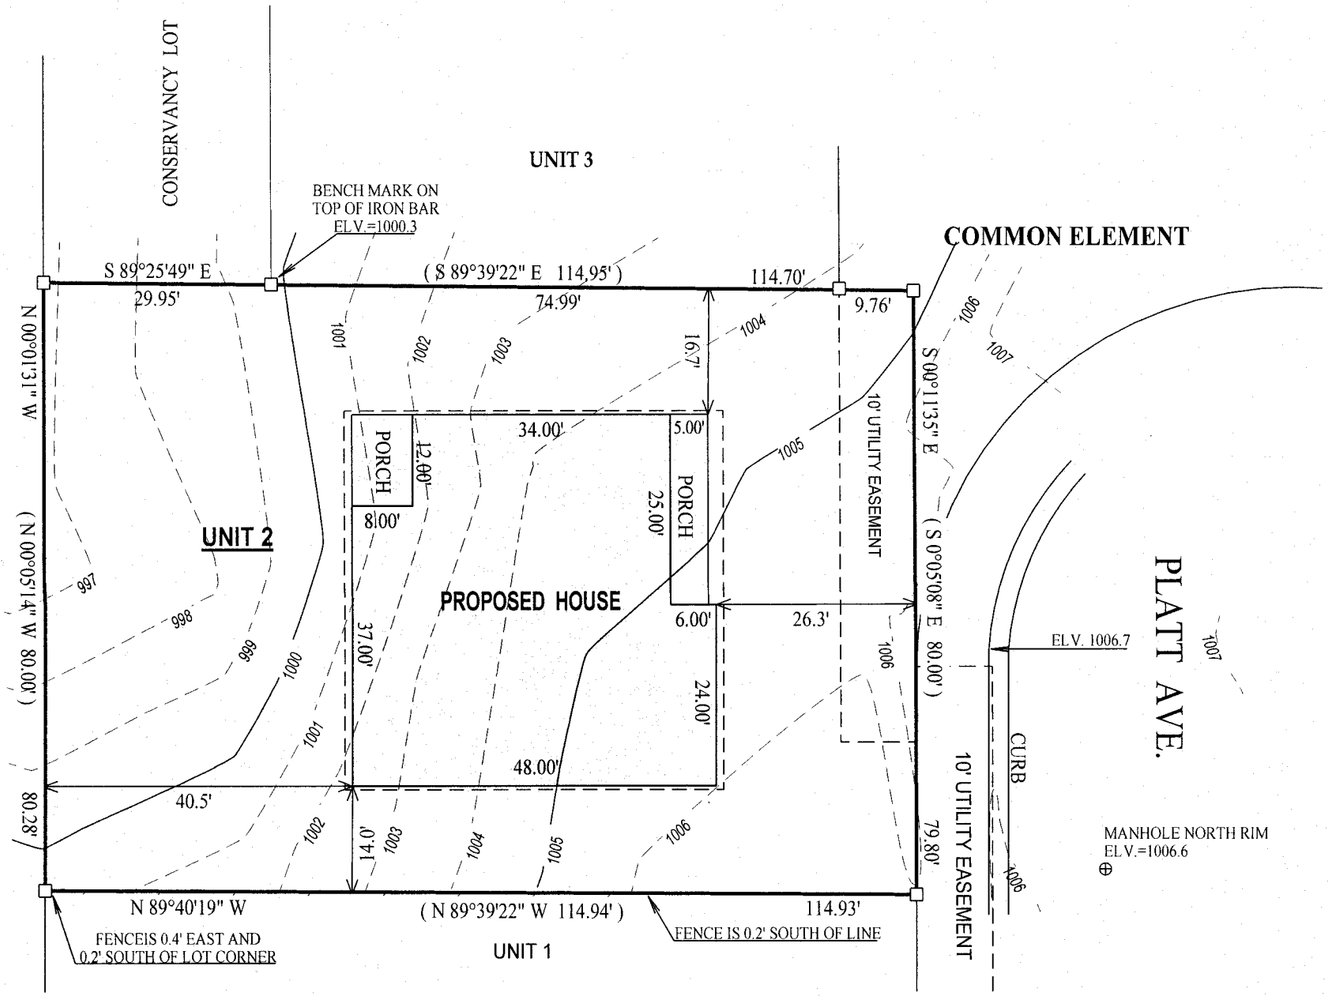

RECEIVED
JAN 21 2014
By

NOTE : BEARINGS REFRENCED TO THE RECORD PLAT

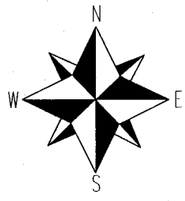

SCALE 1" = 20'

0 20 40 60

I have surveyed the above-described property and the above map is a true representation thereof and shows the size and location of the property, its exterior boundaries, the location and dimensions of all structures thereon, fences apparent easements and roadways and visible encroachments. if any.

This survey is made for the exclusive use of the present owners of the property, and also those who puchase, mortgage,or insure the title therto within one (1) year from date hereof; and as to them I warrant the accuracy of said survey map.

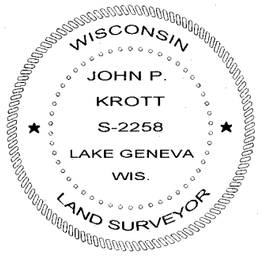

DATED THIS 7th DAY OF NOVEMBER 2013

JOHN KROTT S - 2258
Wisconsin Registered Land Surveyor
(original if signed in red)

LEGEND

☐ FOUND IRON BAR

(XX) RECORDED AS

TAX ID # ZCOT00002

JOB # 08-073PH

ZCOT -2 007-3009