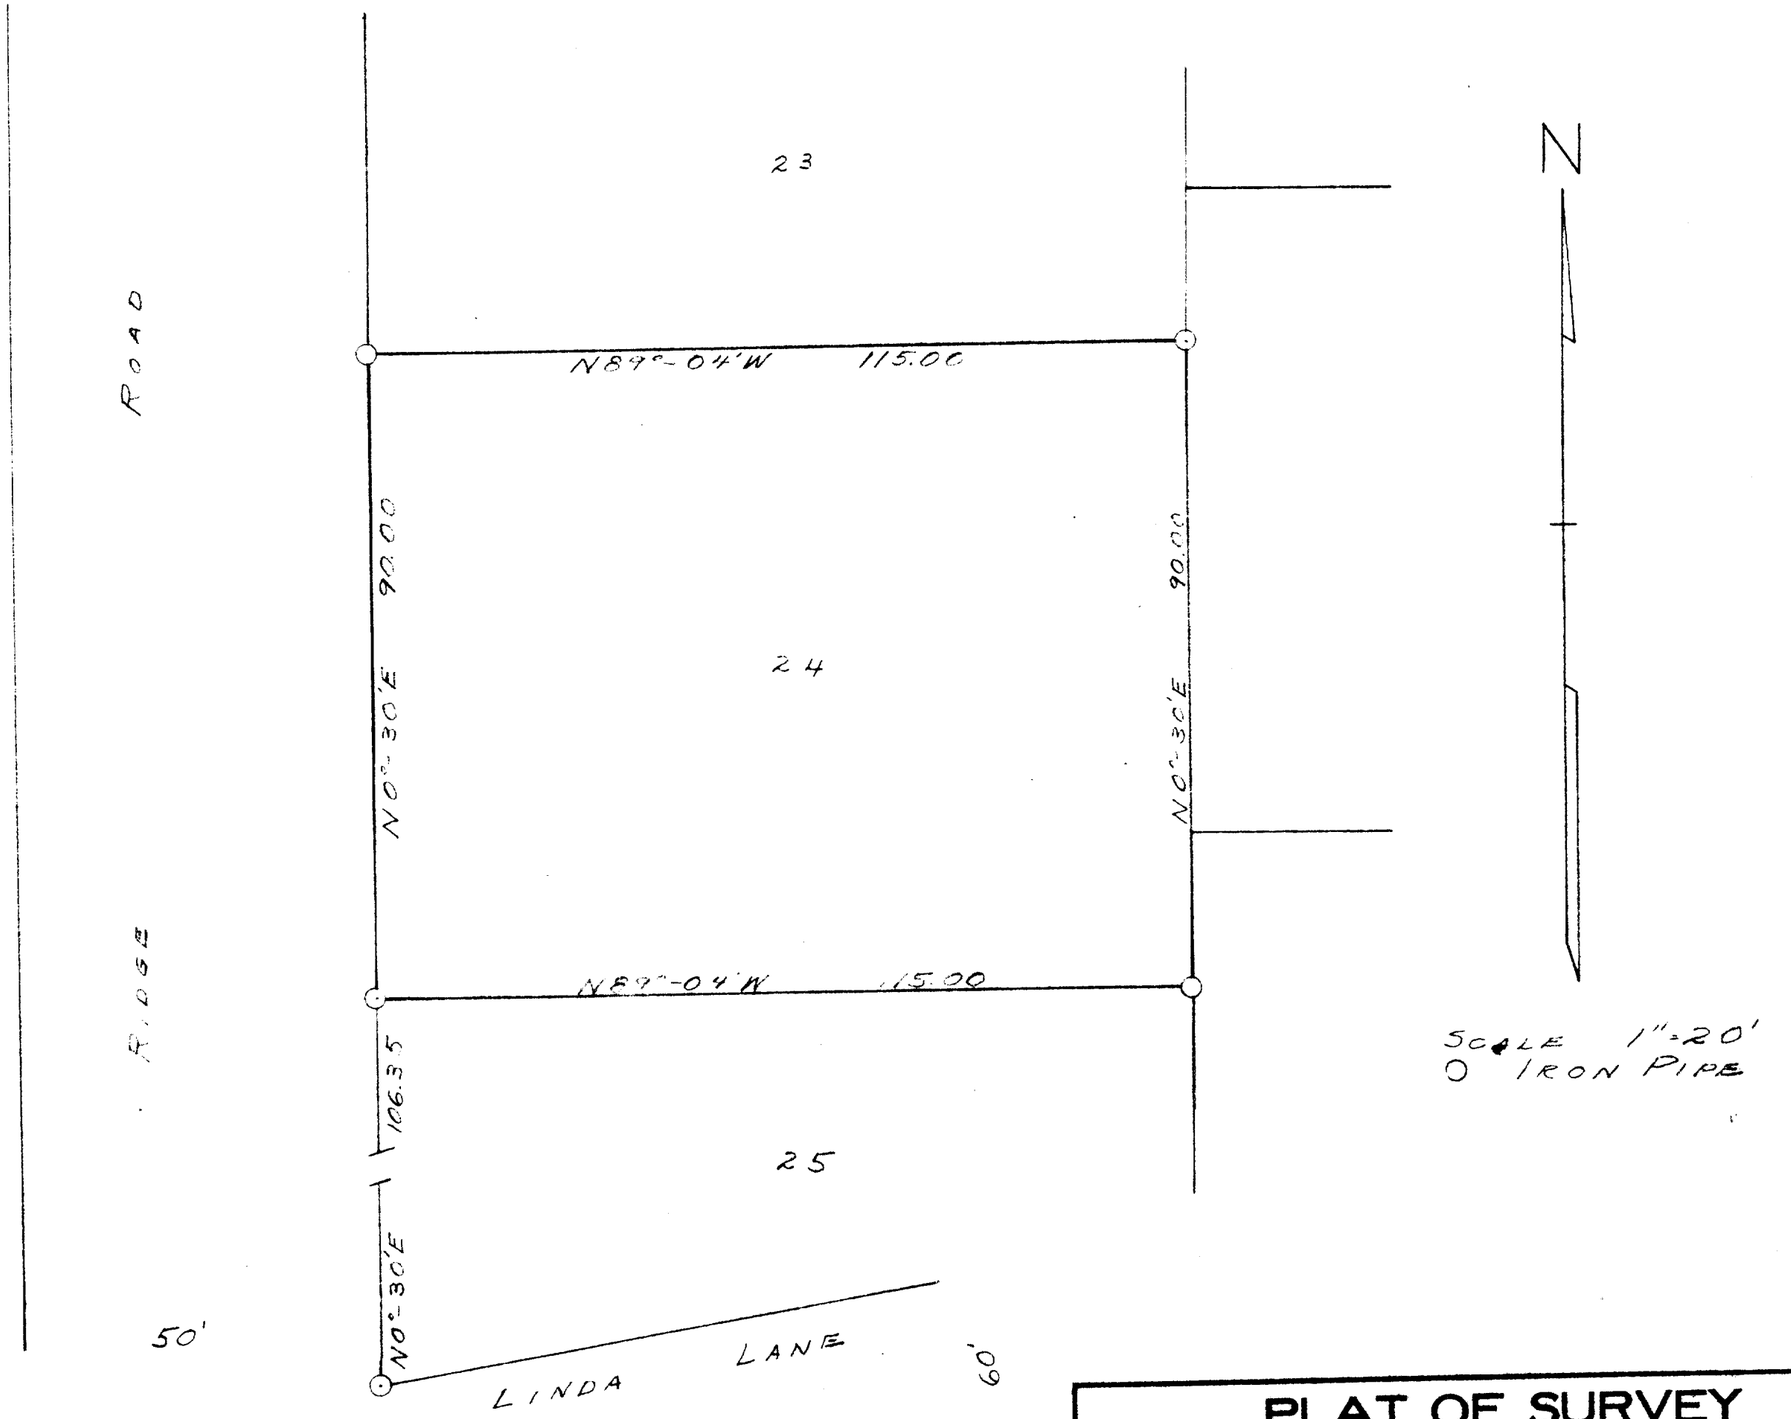


STATE OF WISCONSIN) SS
COUNTY OF WALWORTH)

I, LLOYD L. JENSEN, DO HEREBY CERTIFY THAT I HAVE SURVEYED THE PROPERTY SHOWN HEREON ACCORDING TO THE OFFICIAL RECORDS, AND THAT THE PLAT ABOVE IS A CORRECT REPRESENTATION OF THE LOT LINES OF SAID PROPERTY.

ELKHORN, WISCONSIN
MARCH 16, 1954
Lloyd L. Jensen
WALWORTH COUNTY SURVEYOR

7-415

PLAT OF SURVEY
OF

LOT 24, STURWOOD ADDITION TO THE CITY OF LAKE GENEVA, WALWORTH COUNTY, WISCONSIN

Lloyd L. Jensen
SURVEYOR

SCALE 1" = 20'

DATE MARCH 1954