
HAROLD H. KOLB

REGISTERED PROFESSIONAL LAND SURVEYOR
LAKE GENEVA, WISCONSIN

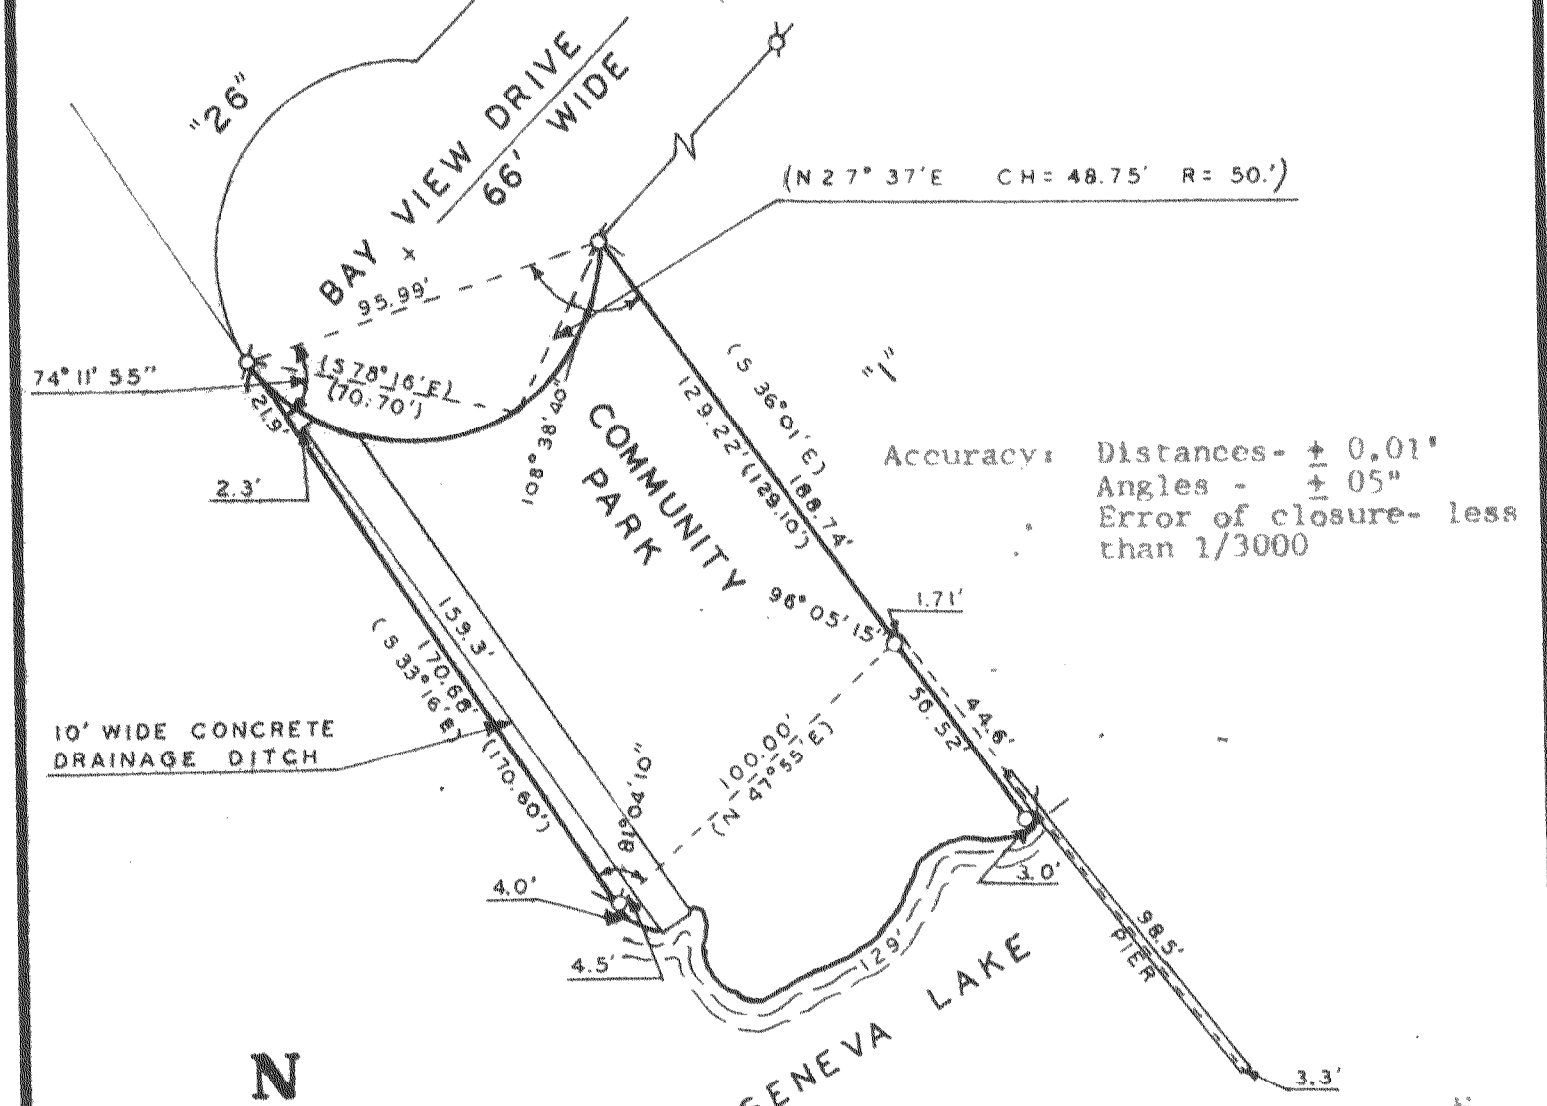

N

SCALE: 1"= 50'

PLAT OF SURVEY OF

The Community Park, Block 1 of Geneva Bay Estates, A Subdivision located in the City of Lake Geneva and in Section 2, T 1 N, R 17 E, and Section 35, T 2 N, R 17 E, Walworth County, Wisconsin.

Accuracy: Distances- ± 0.01'
Angles - ± 05"
Error of closure- less than 1/3000

LEGEND

- ϕ — IRON PIPE FOUND
- O — IRON PIPE PLACED
- ● — CONCRETE MONUMENT
- X — SPIKE
- () — PLATTED DISTANCE

OWNER: Geneva Bay Estates Assn.

ORDERED BY: Milt Reich

I. HAROLD H. KOLB, DO HEREBY CERTIFY THAT I HAVE SURVEYED THE PROPERTY HEREON DESCRIBED ACCORDING TO THE OFFICIAL RECORDS. AND THAT THE PLAT HEREON IS A CORRECT REPRESENTATION OF THE LOT LINES.

WISCONSIN
HAROLD H. KOLB
S-187
LAKE GENEVA WIS
LAND SURVEYOR

Harold H. Kolb
HAROLD H. KOLB
WISCONSIN REGISTERED LAND SURVEYOR, S-187
DATE July 26, 1974

26B-29

BRUNING 40-105 1M-6-71

7-494