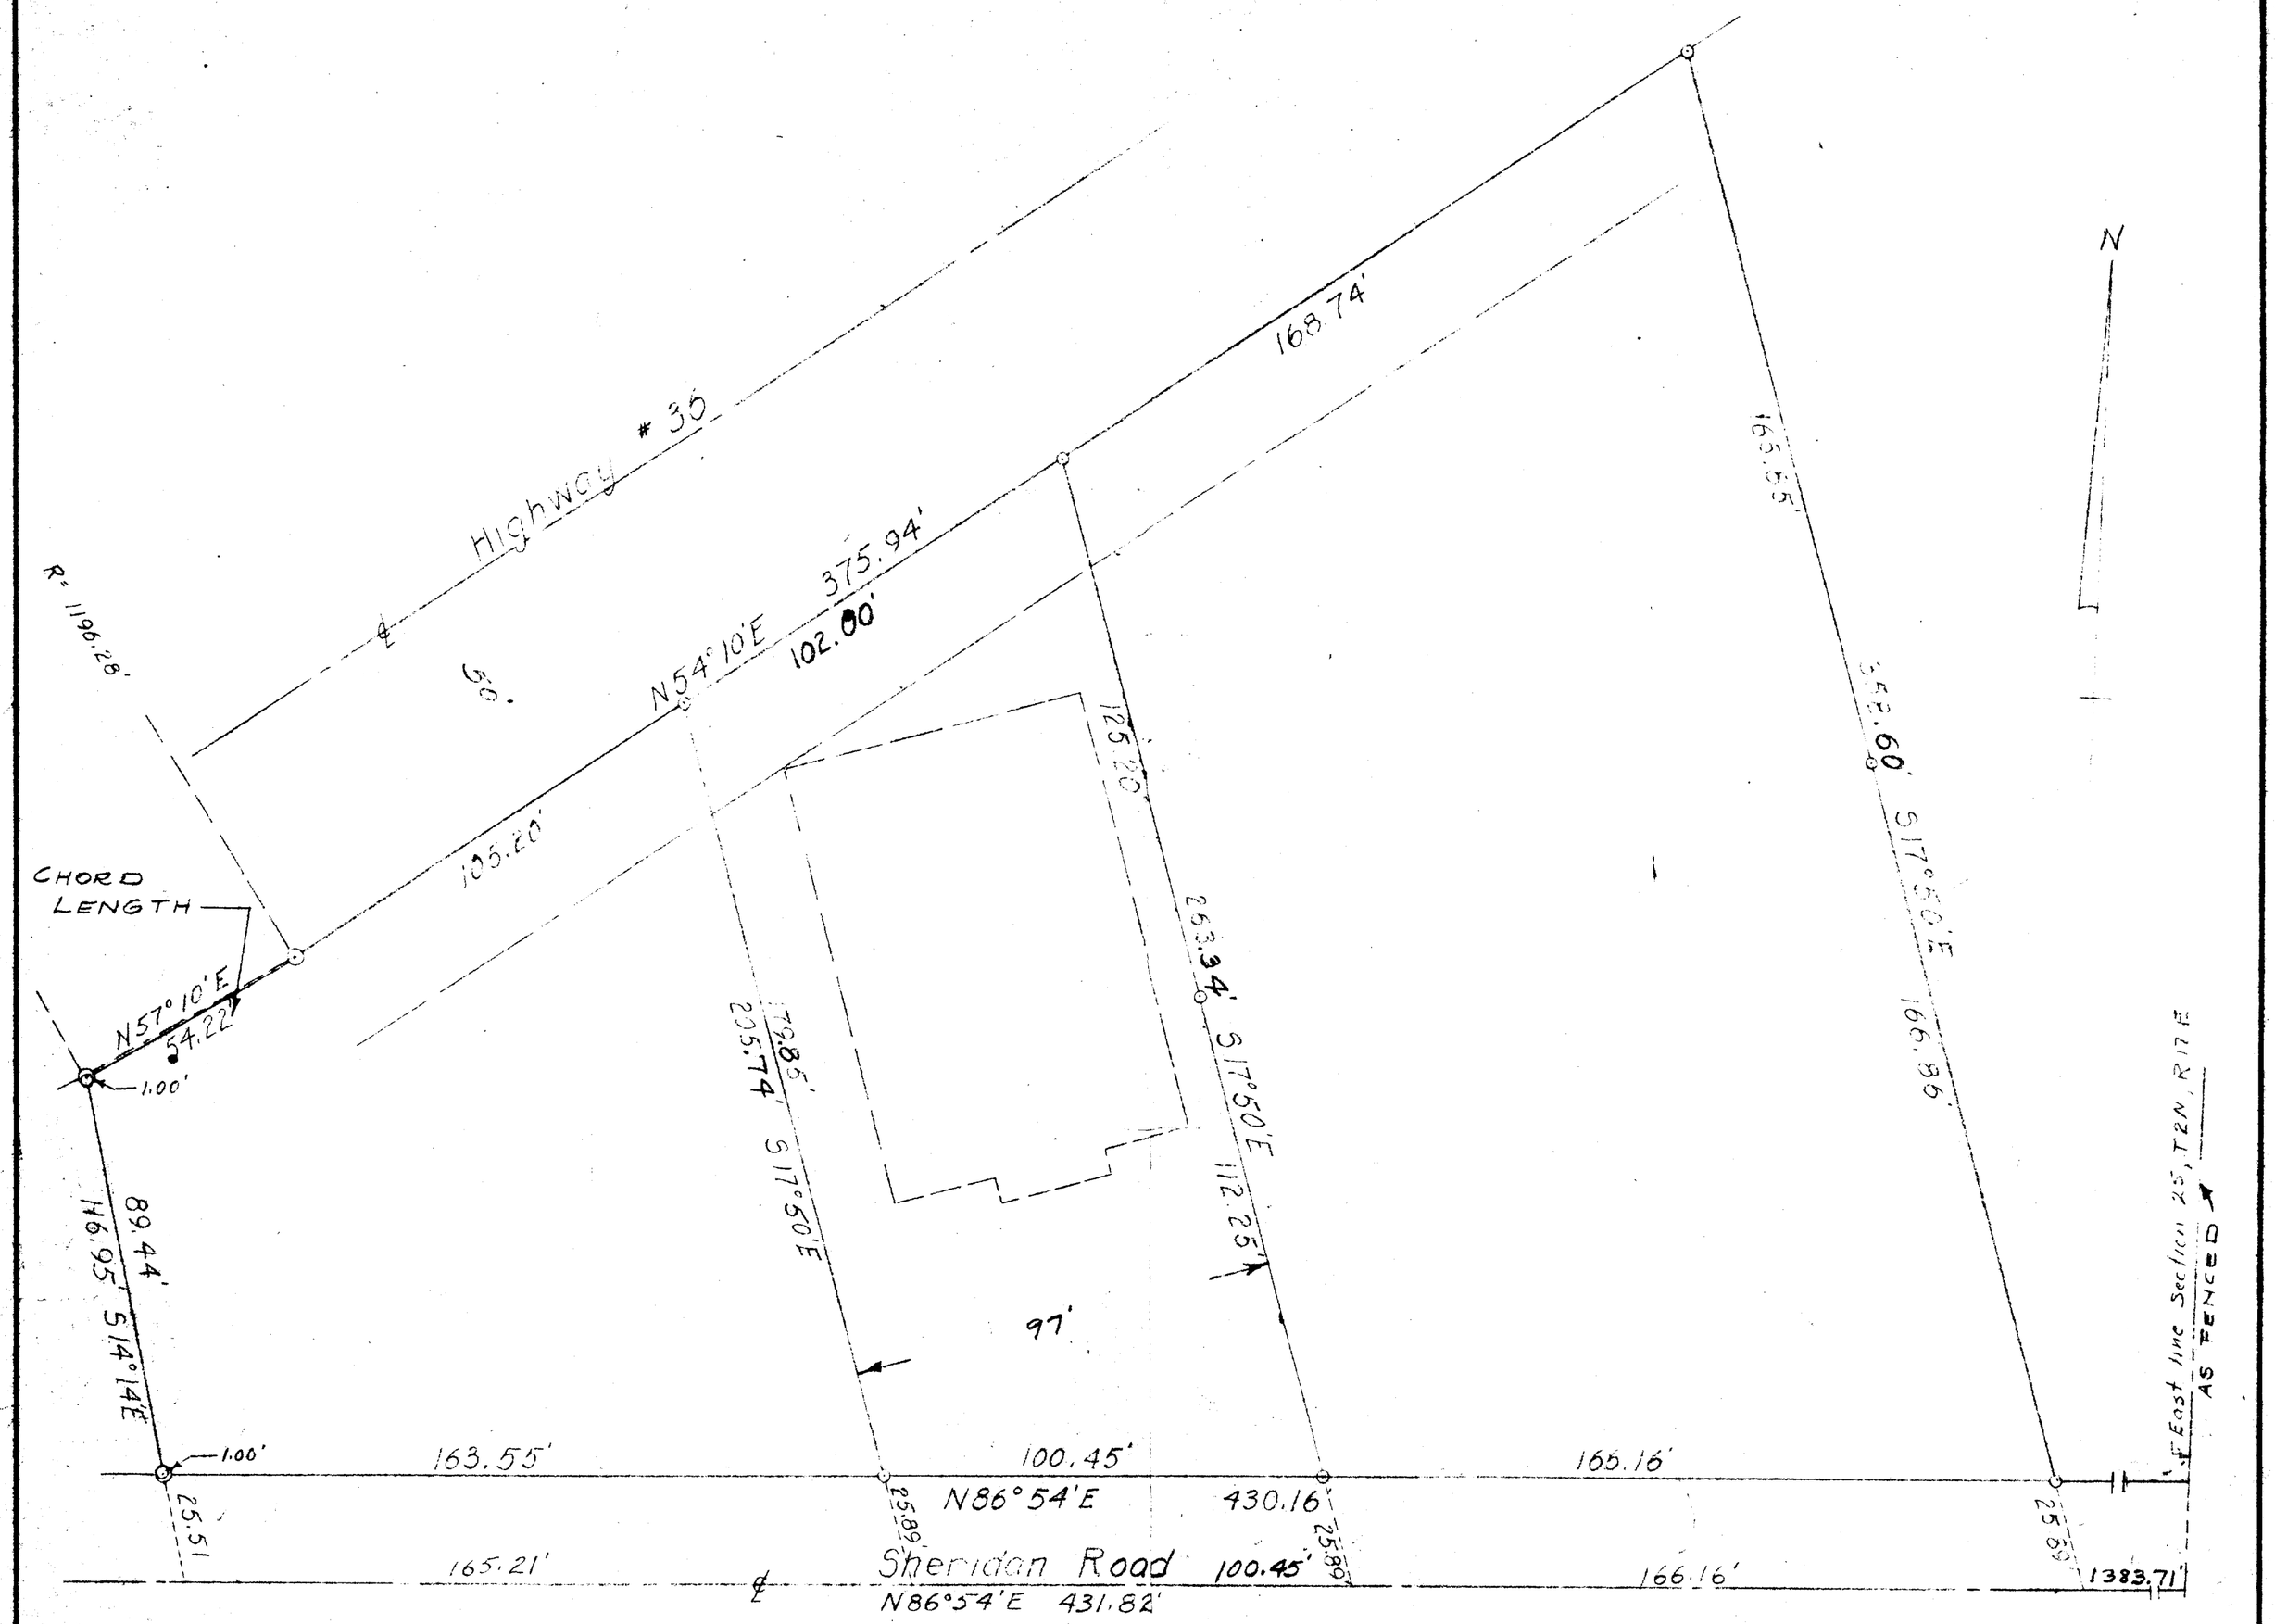


o - Iron Pipe
o - Highway Right-of-Way Marker

WISCONSIN
LLOYD L. JENSEN
S-211
ELKHORN, WIS.
LAND SURVEYOR

PLAT OF SURVEY
OF

Parcel of land located in the NE ¼ of Section 25, T 2 N, R 17 E, City of Lake Geneva, Walworth County, Wisconsin

Lloyd L Jensen
SURVEYOR

SCALE 1" = 30'

DATE May, 1957
REVISED DEC. 18 1957

VP-135 + 1354