KOLB LAND CONSULTING, INC.

LAND SURVEYING · SUBDIVIDING · LAND PLANNING

LAKE GENEVA, WISCONSIN 53147 WHITEWATER, WISCONSIN 53190

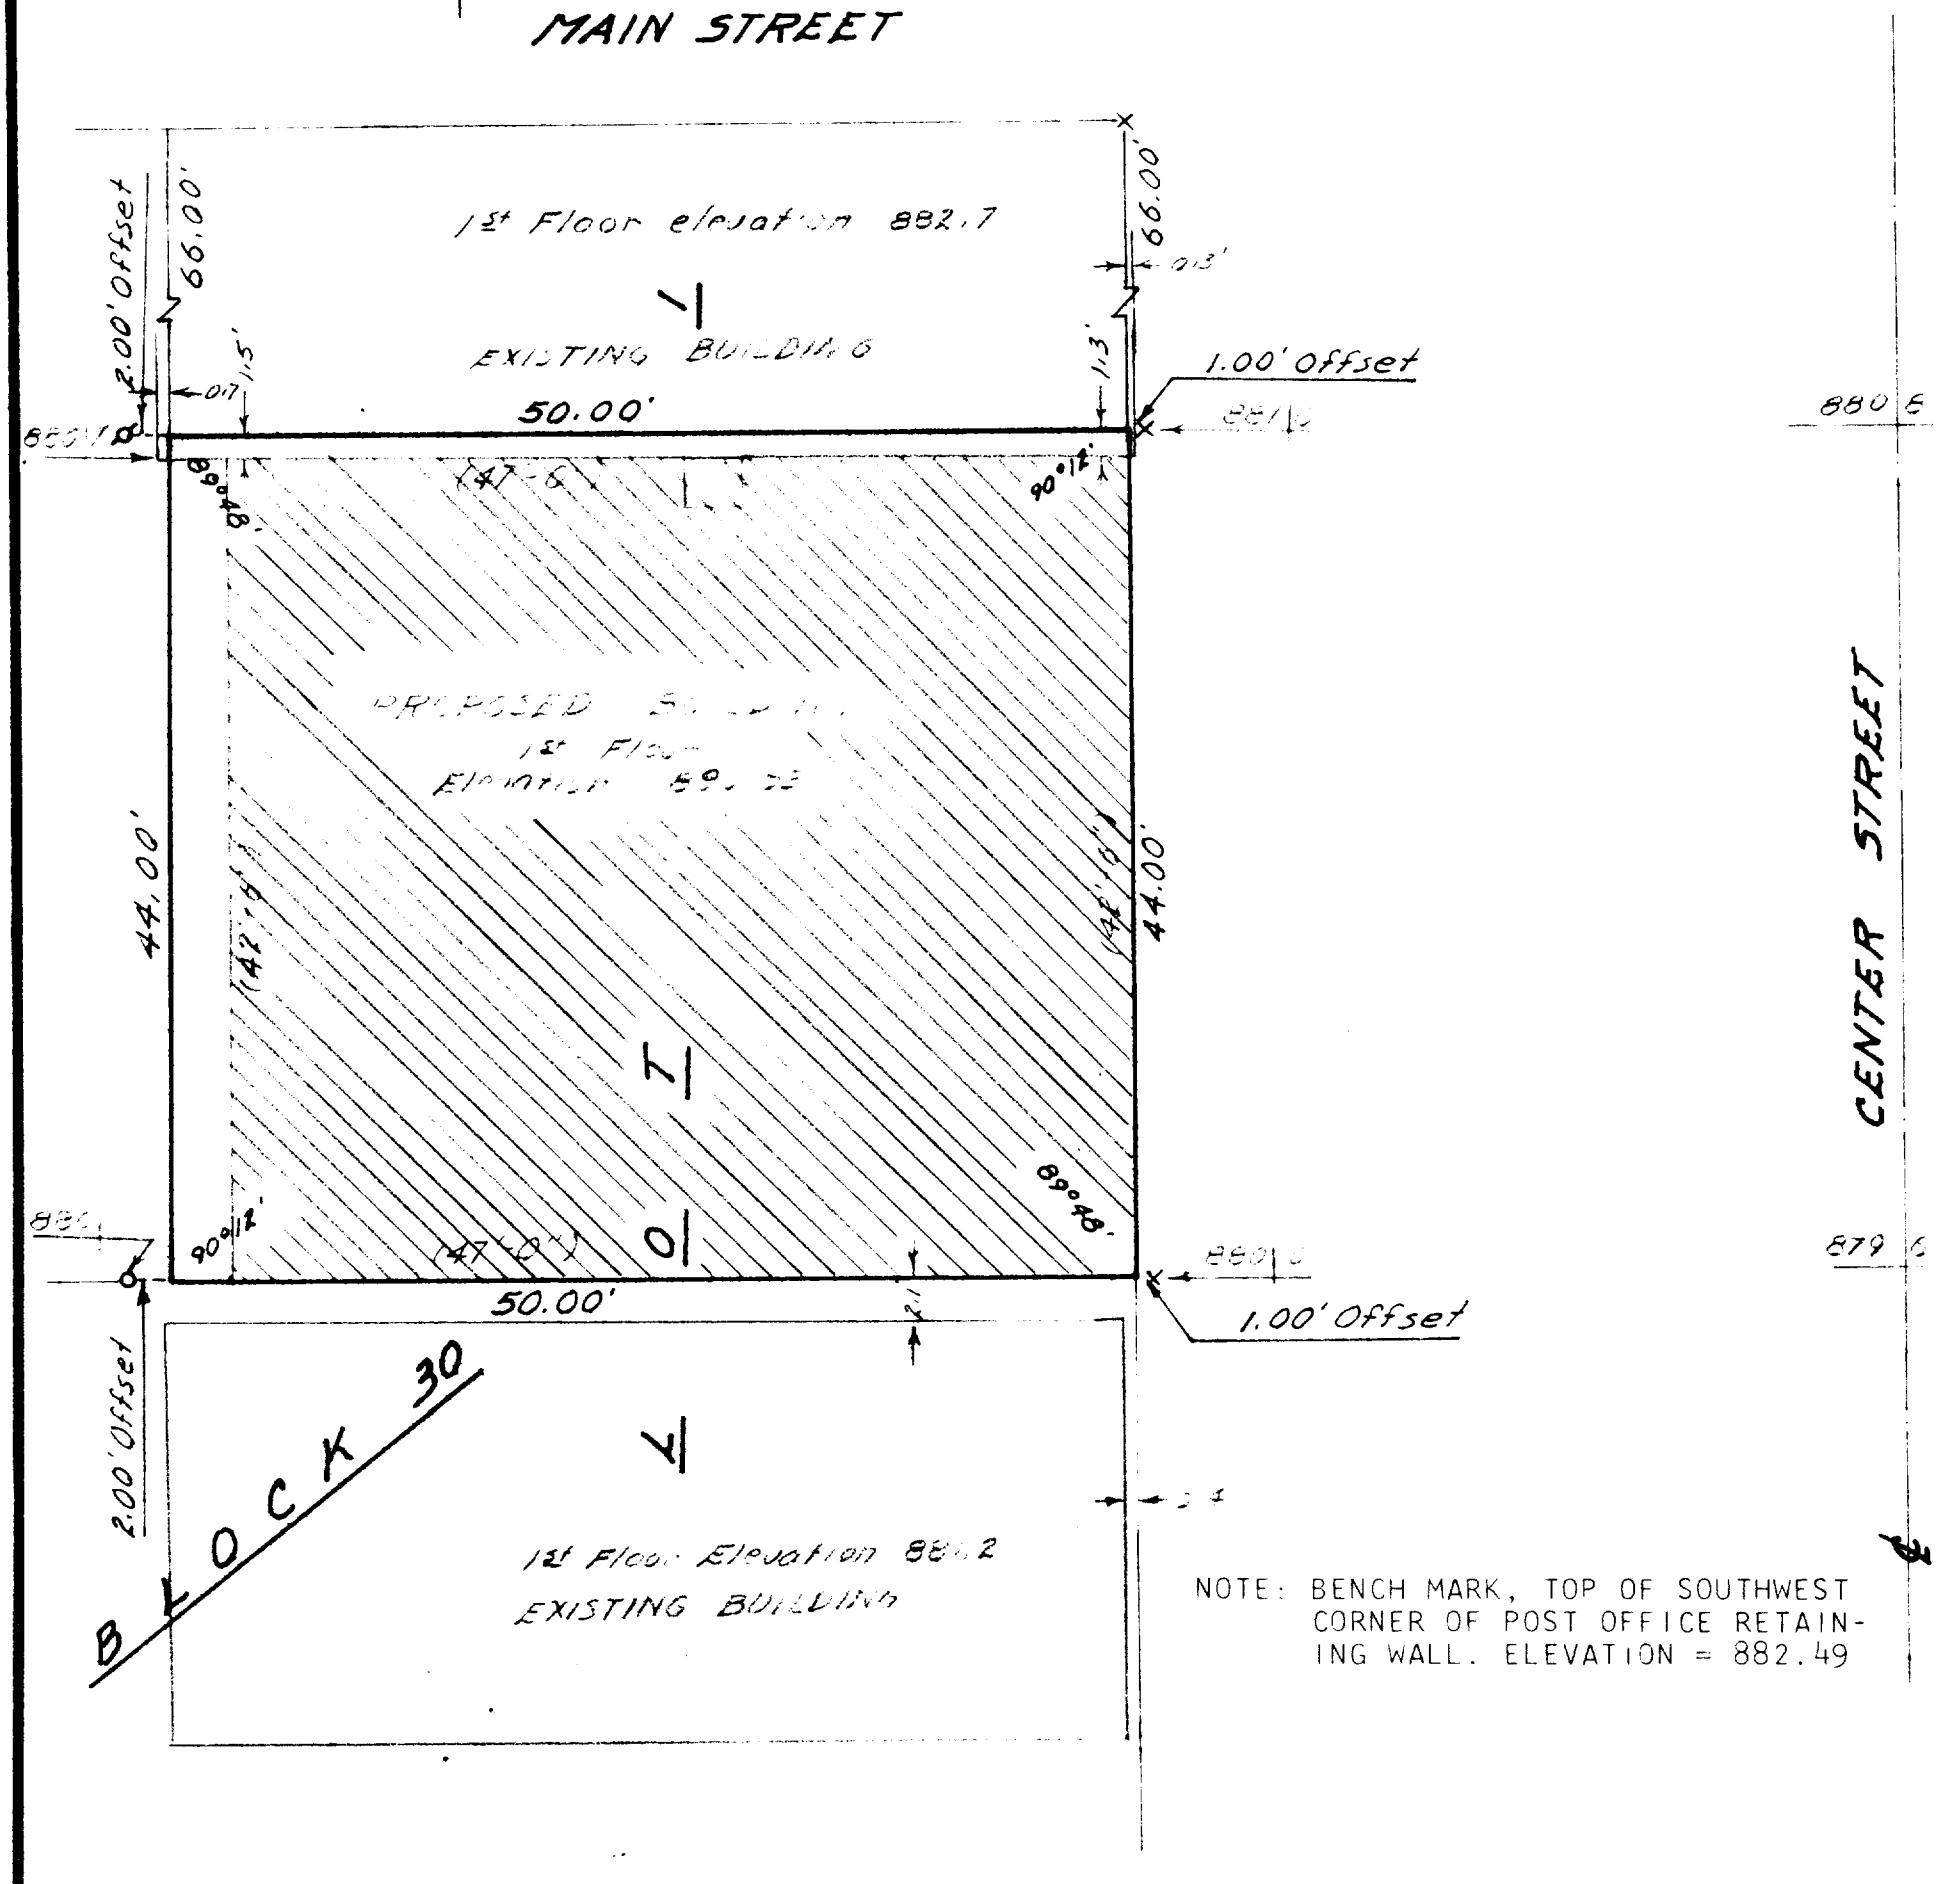

PLAT OF SURVEY OF

PART OF LOT 1, BLOCK 30, ORIGINAL PLAT OF THE CITY OF LAKE GENEVA, WALWORTH COUNTY, WISCONSIN.

ORDERED BY: JOHN PAPPAS
HIGHWAY 50
LAKE GENEVA, WI. 53147

SCALE: 1"=10'

LEGEND

- ø IRON PIPE FOUND
- o IRON PIPE SET
- × CUT CROSS IN CONCRETE
- (1'-0") PROPOSED BUILDING DIMENSIONS
- 892.1 ELEVATION = 892.1

I, HAROLD H. KOLB, DO HEREBY CERTIFY THAT I HAVE SURVEYED THE PROPERTY HEREON DESCRIBED ACCORDING TO THE OFFICIAL RECORDS, AND THAT THE PLAT HEREON IS A CORRECT REPRESENTATION OF THE LOT LINES AND THE PRINCIPAL LINES OF THE BUILDINGS THEREON TO THE BEST OF MY KNOWLEDGE AND BELIEF.

Harold H. Kolb

WISCONSIN REGISTERED LAND SURVEYOR, S-187

DATE NOVEMBER 24, 1982

20P-308

7-719-K