
KOLB LAND CONSULTING, INC.
LAKE GENEVA, WISCONSIN

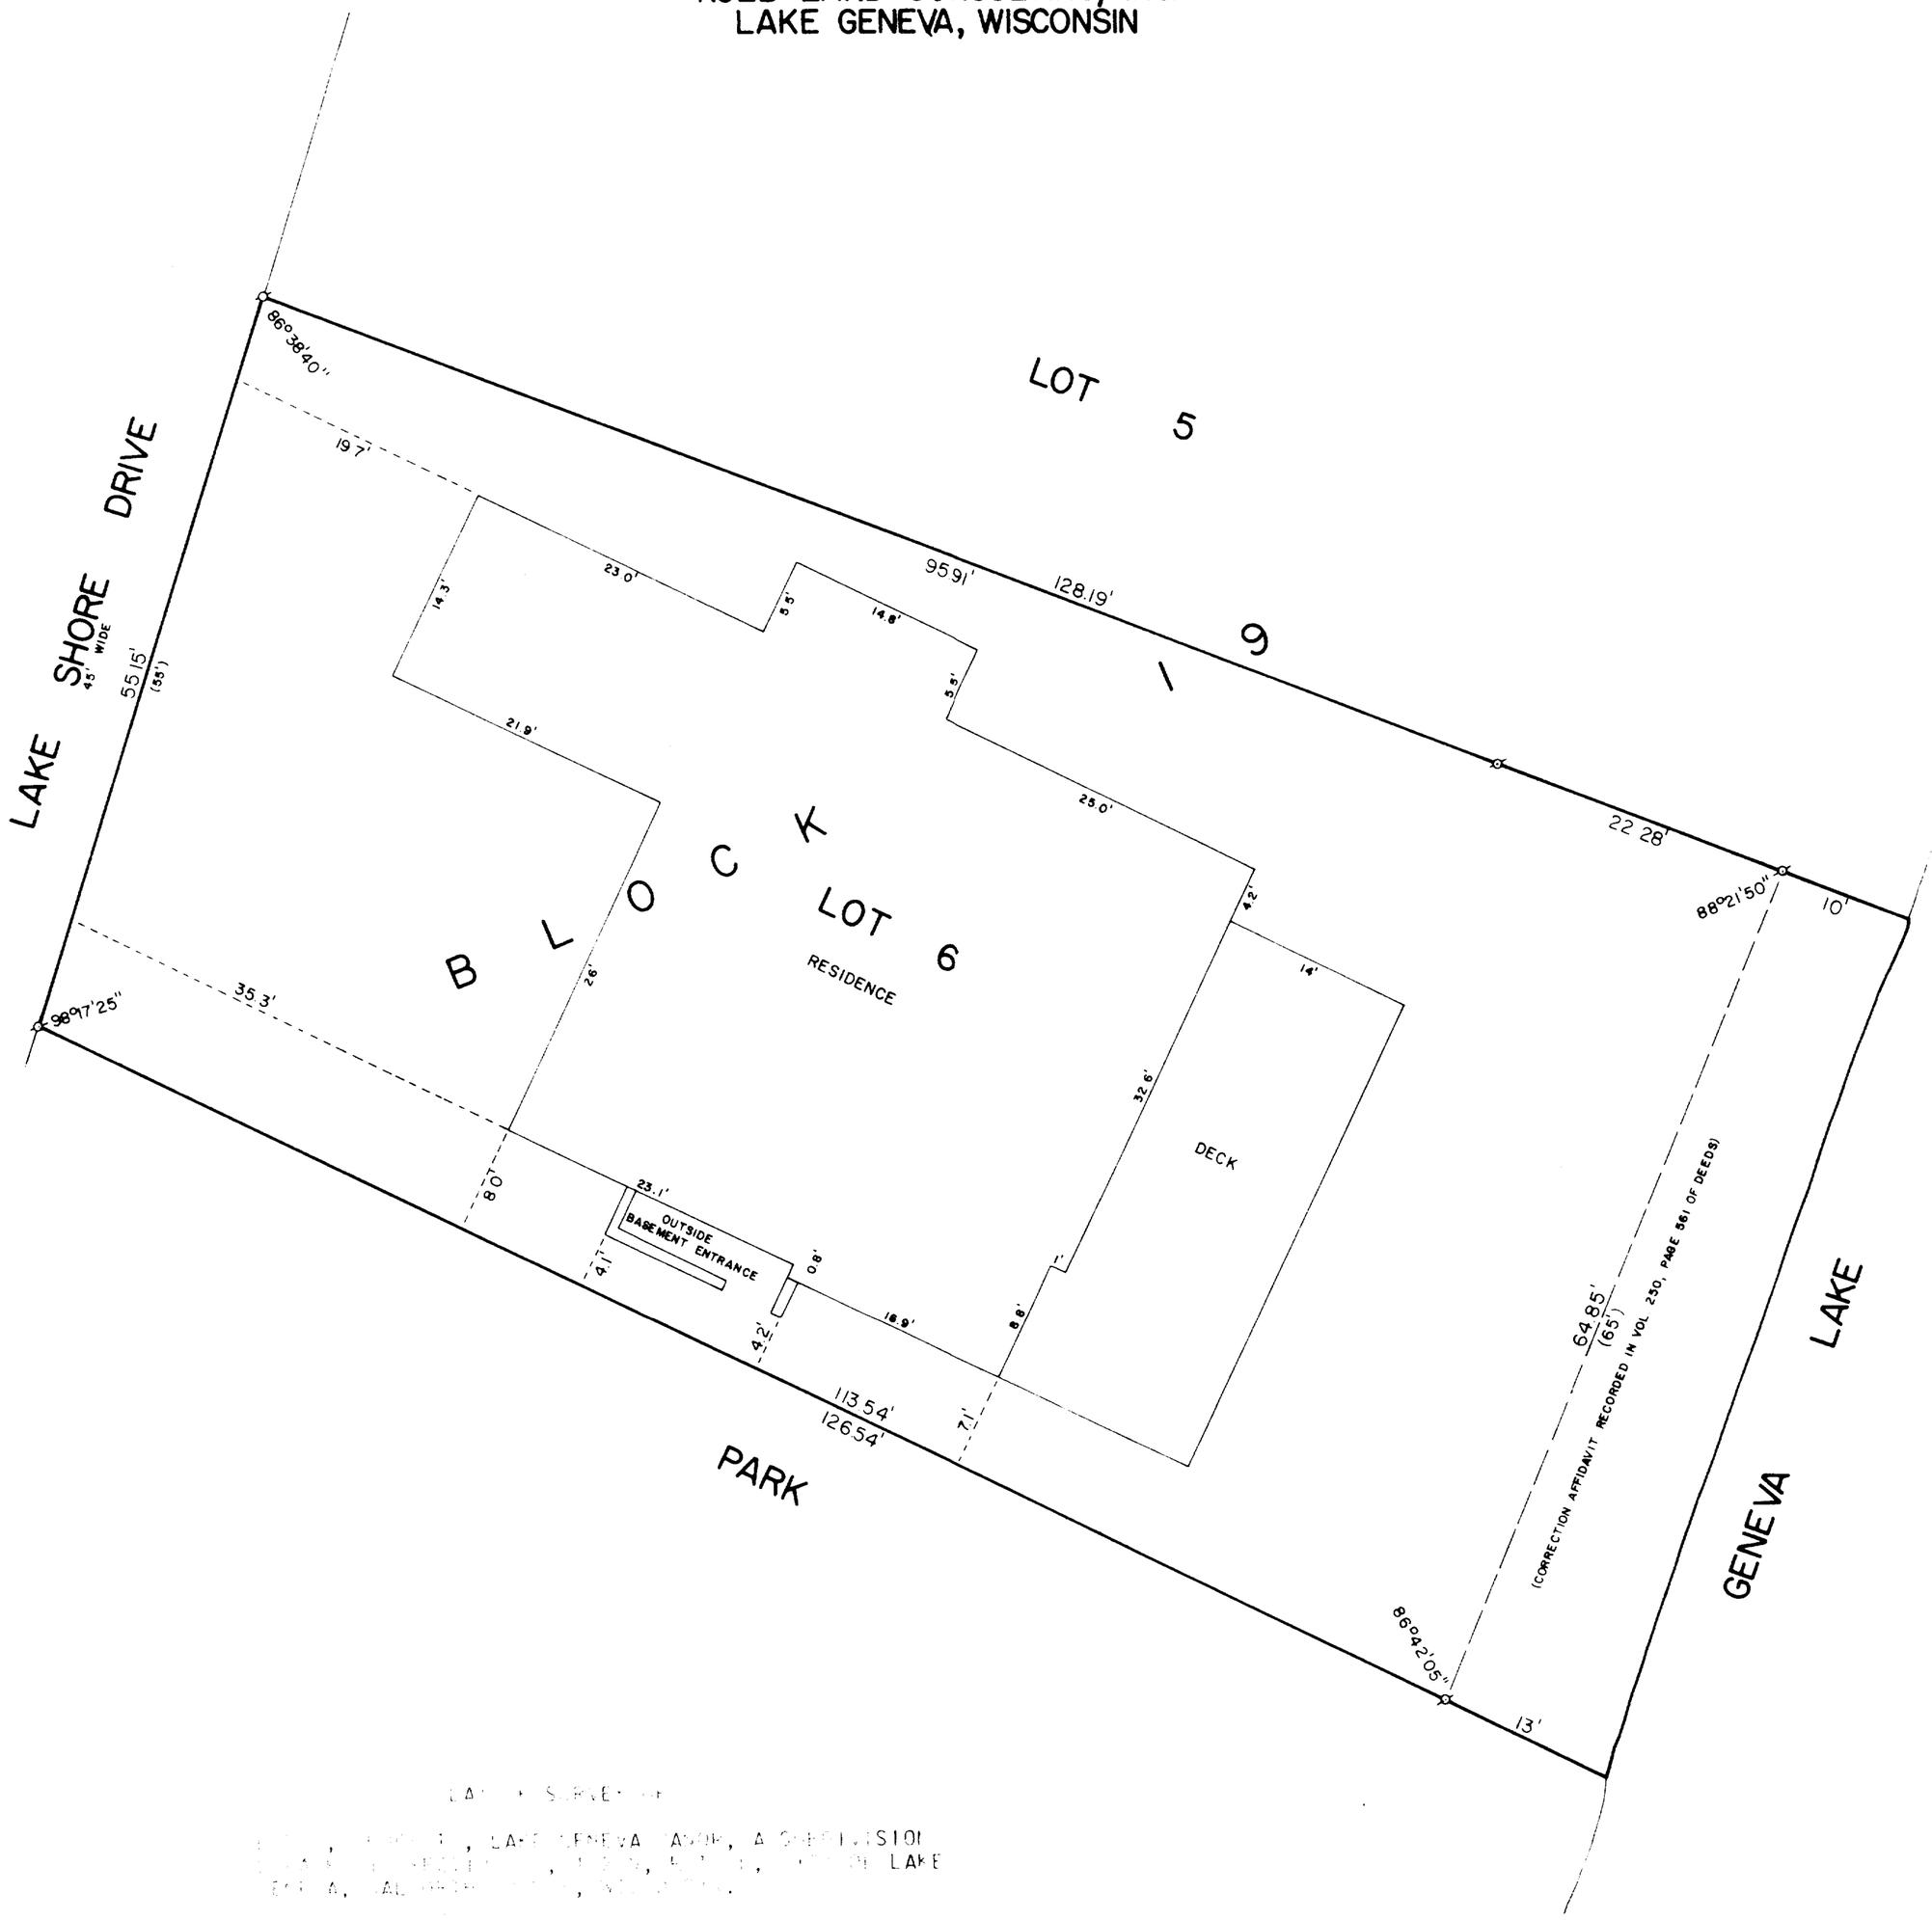

[illegible] SURVEY OF

[illegible], BLOCK 1, LAKE GENEVA AVON, A SUBDIVISION [illegible] LAKE GENEVA, [illegible], WISCONSIN.

[illegible]
[illegible]
LAKE GENEVA, WISCONSIN

SCALE: 1" = [illegible]'

[illegible]
[illegible]

[illegible] SURVEYED AND PLATTED THE [illegible] SURVEY AND PLAT [illegible] ACCURATELY REPRESENTS SAID SURVEY. [illegible] KNOWLEDGE AND BELIEF.

Harold W. Kolb
[illegible]

January 25, 1982

ZLM-51

2-743-R