
KOLB LAND CONSULTING, INC.

LAND SURVEYING · SUBDIVIDING · LAND PLANNING

LAKE GENEVA, WISCONSIN 53147

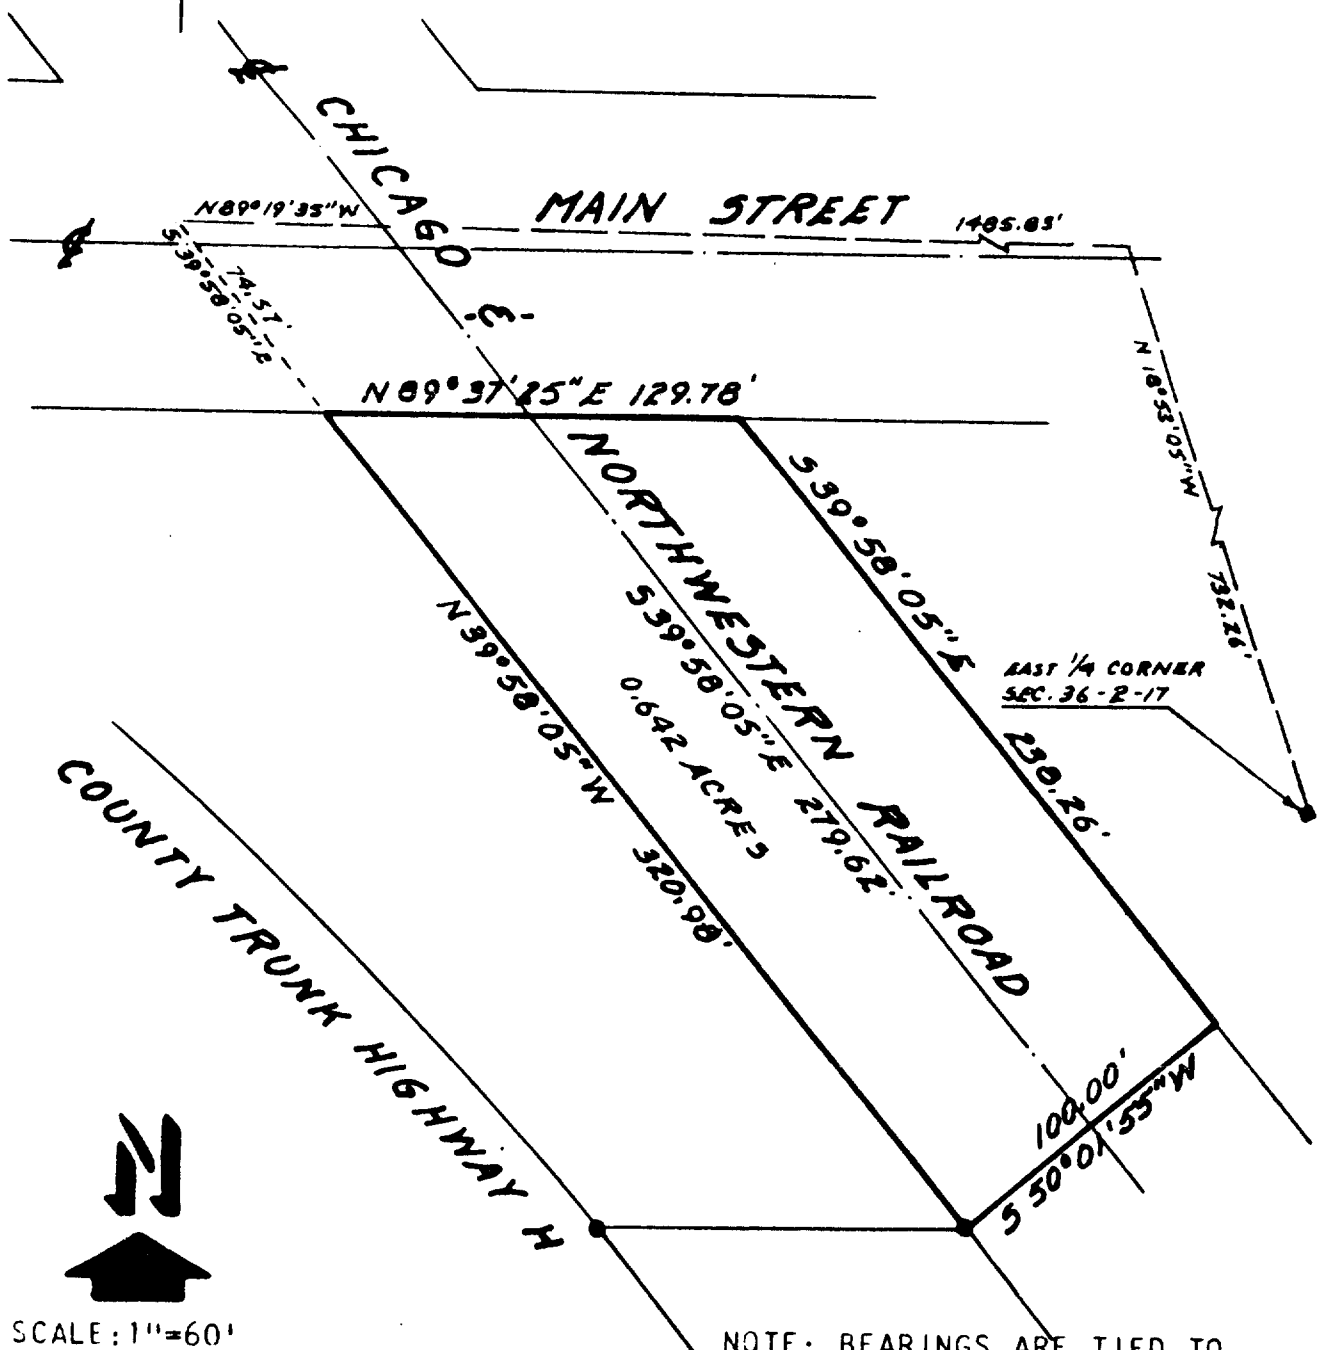

SCALE: 1"=60'

NOTE: BEARINGS ARE TIED TO THE WISCONSIN STATE PLANE COORDINATE SYSTEM.

LEGEND

- CONC. MONUMENT SHOWN ON
- & ■ EXISTING SURVEY RECORDS

PLAT OF

A PARCEL OF LAND LOCATED IN THE NORTHEAST 1/4 OF SECTION 36, T 2 N, R 17 E, CITY OF LAKE GENEVA, WALWORTH COUNTY, WISCONSIN AND DESCRIBED AS FOLLOWS:
COMMENCING AT THE EAST 1/4 CORNER OF SAID SECTION 36;
THENCE N 18°53'05" W 732.26 FEET;
THENCE N 89°19'35" W 1485.83 FEET;
THENCE S 39°58'05" E 74.57 FEET TO THE PLACE OF BEGINNING;
THENCE N 89°37'25" E 129.78 FEET;
THENCE S 39°58'05" E 238.26 FEET;
THENCE S 50°01'55" W 100.00 FEET;
THENCE N 39°58'05" W 320.98 FEET TO THE PLACE OF BEGINNING.
NOTE: THE ABOVE DESCRIPTION WAS COMPUTED FROM EXISTING SURVEY RECORDS.

Harold H. Kolb


HAROLD H. KOLB
WISCONSIN REGISTERED LAND SURVEYOR, S-187
DATE JANUARY 18, 1984

7-794-K

KOLB LAND CONSULTING, INC.

LAND SURVEYING · SUBDIVIDING · LAND PLANNING

LAKE GENEVA, WISCONSIN 53147 WHITEWATER, WISCONSIN 53190

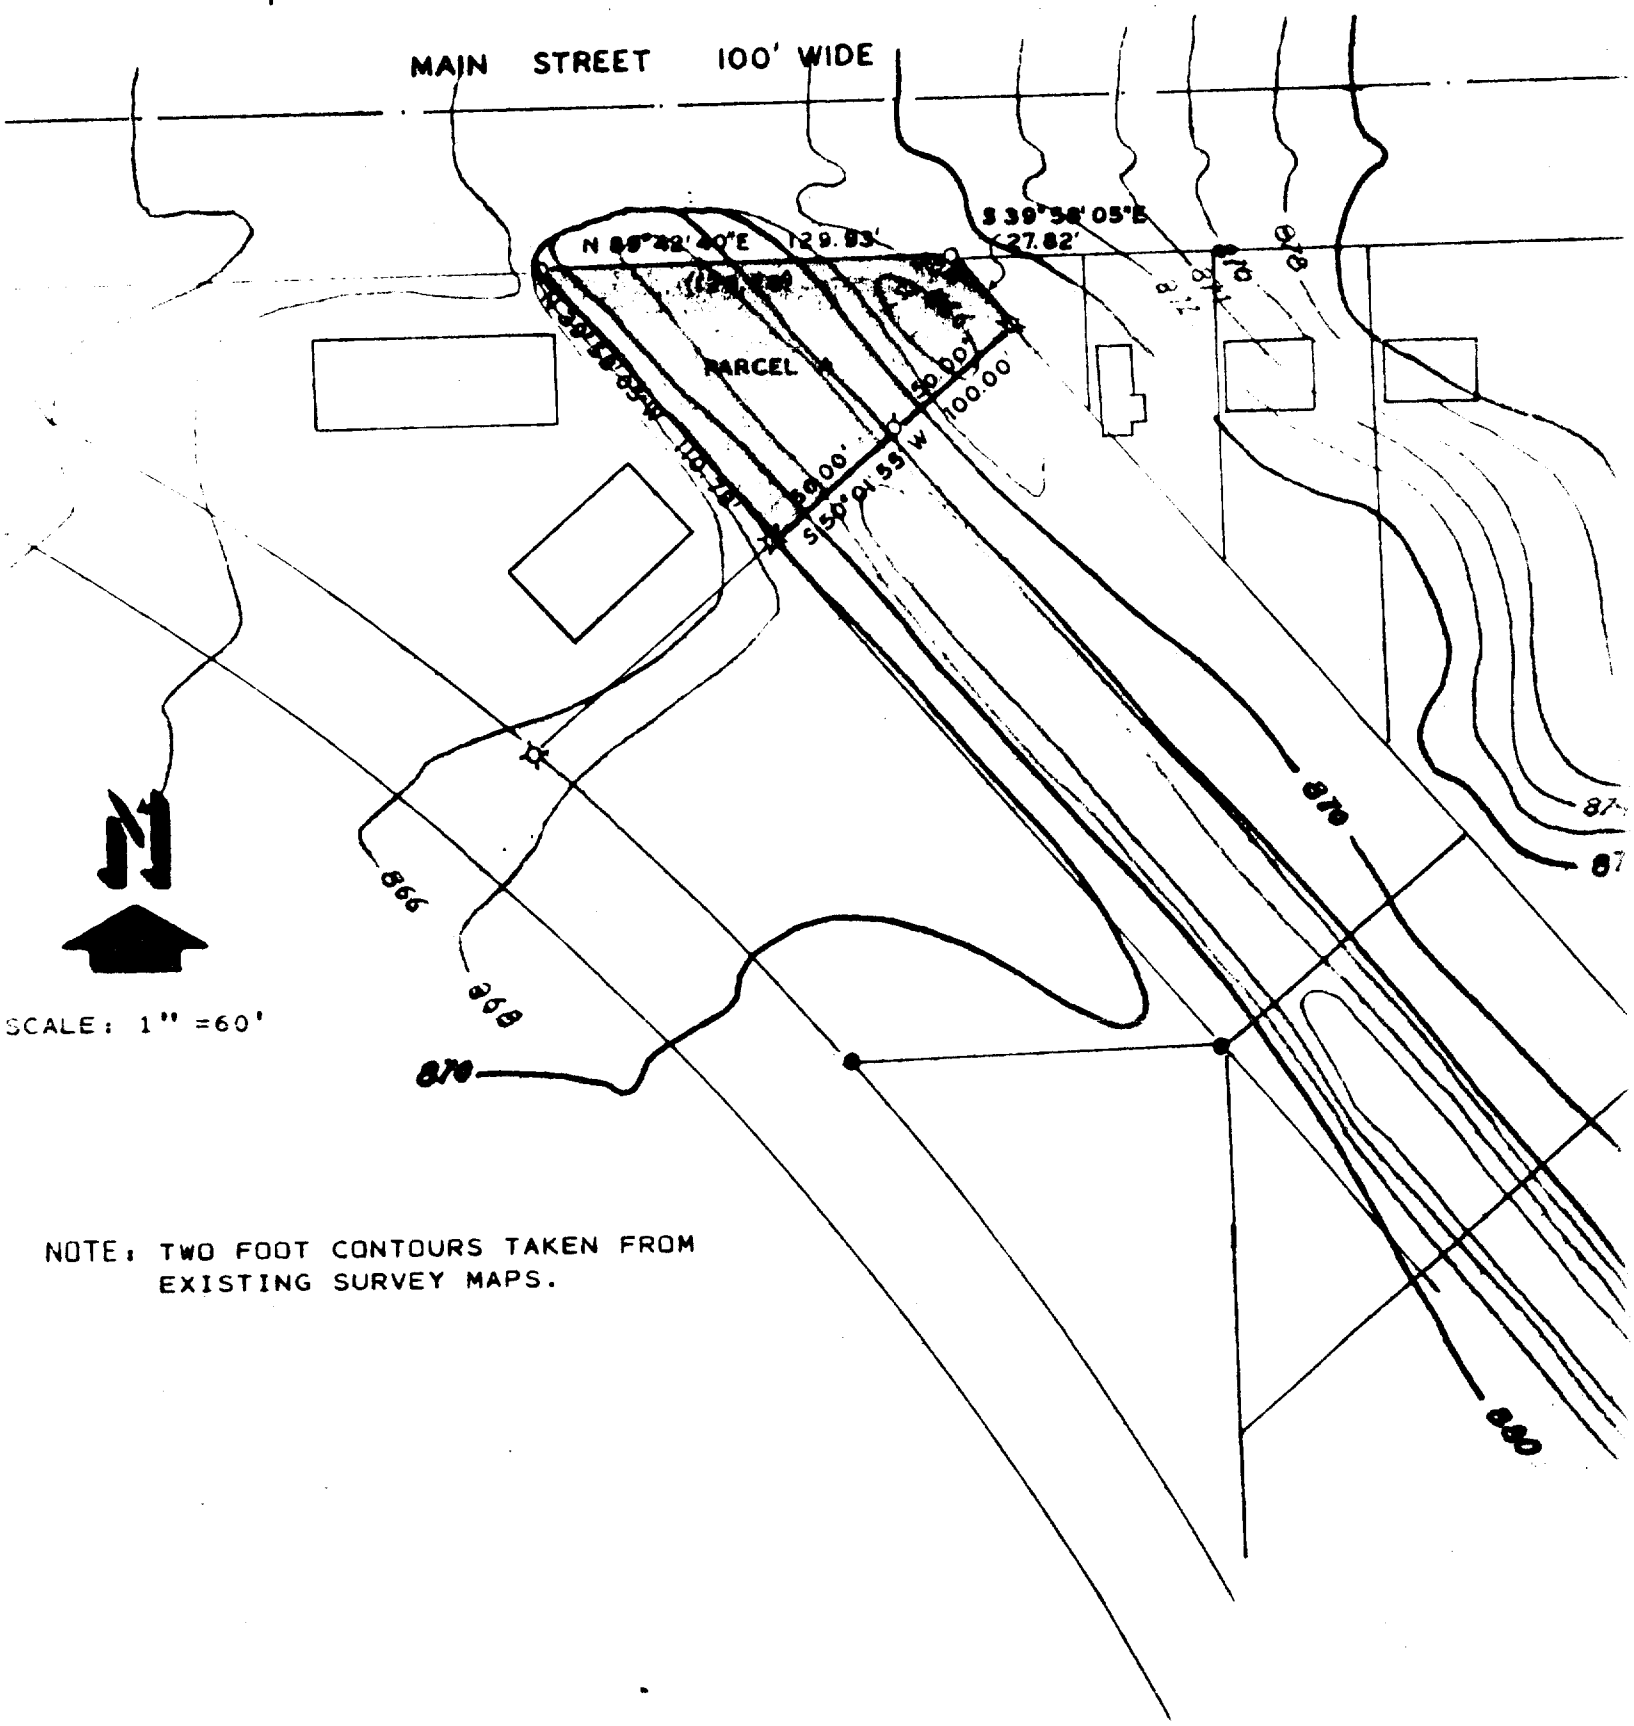

SCALE: 1" =60'

NOTE: TWO FOOT CONTOURS TAKEN FROM EXISTING SURVEY MAPS.

PLAT OF

PARCELS IN THE NORTHEAST 1/4 OF SECTION 36, T 2 N, R 17 E, CITY OF LAKE GENEVA, WALWORTH COUNTY, WISCONSIN.

7-794-K