
WALWORTH COUNTY
SURVEYING & MAPPING
LAKE GENEVA, WISCONSIN

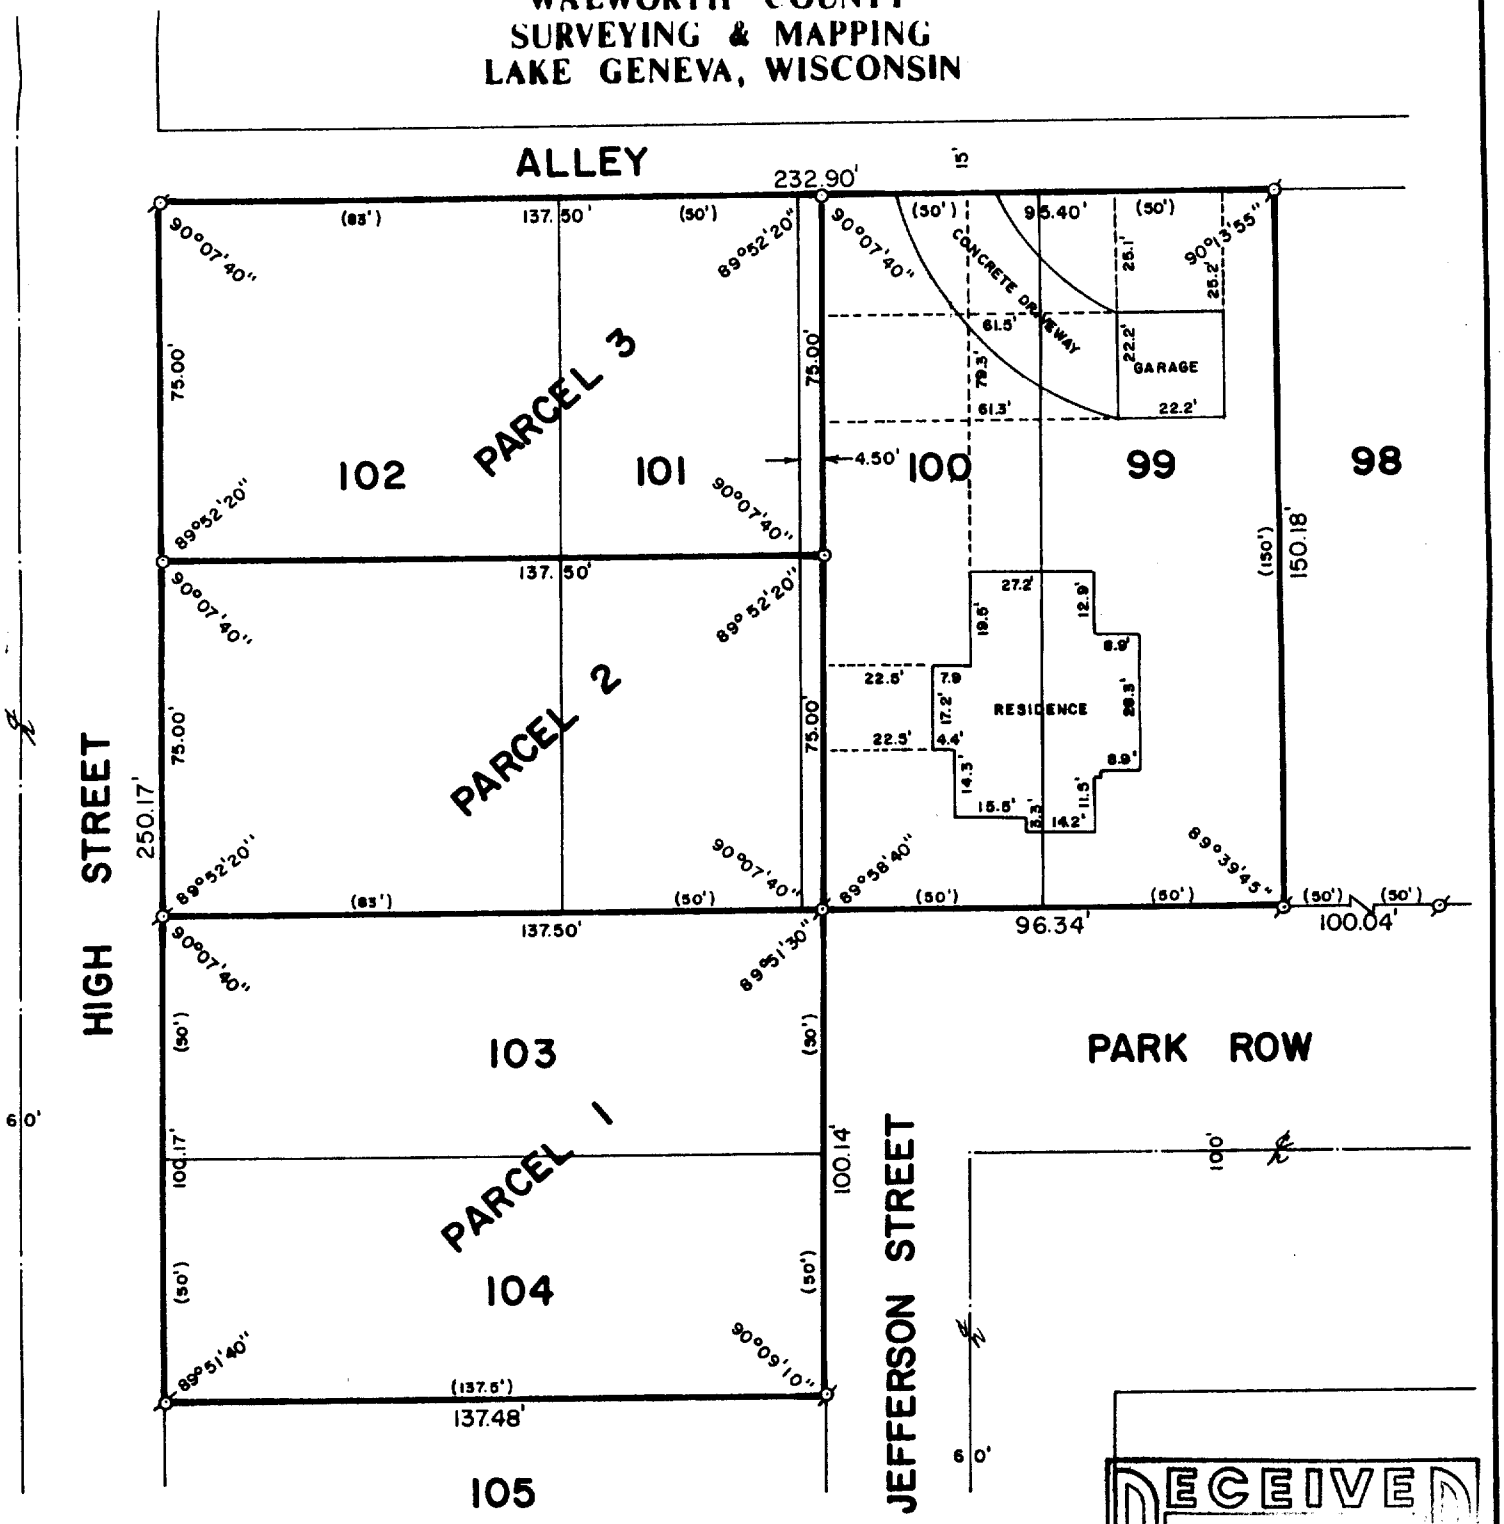

RECEIVED
DEC 5 1985

WISCONSIN
ROBERT M. BAERENWALD
Lake Geneva, WI
S-1508
LAND SURVEYOR

PLAT OF SURVEY OF

LOTS 99-104, INCLUSIVE, OF COLUMBIAN SUBDIVISION, LOCATED IN THE CITY OF LAKE GENEVA, WALWORTH COUNTY, WISCONSIN.

ORDERED BY: KEEFE REAL ESTATE
704 MAIN STREET
LAKE GENEVA, WISCONSIN 53147

SCALE: 1"=40'

ø -IRON PIPE FOUND
o -IRON ROD SET
( )-RECORDED AS

I, ROBERT M. BAERENWALD, DO HEREBY CERTIFY THAT I HAVE SURVEYED THE PROPERTY HEREON DESCRIBED ACCORDING TO THE OFFICIAL RECORDS AND THAT THE PLAT HEREON IS A CORRECT REPRESENTATION OF THE PROPERTY LINES TO THE BEST OF MY KNOWLEDGE AND BELIEF.

Robert M. Baerenwald
ROBERT M. BAERENWALD
WISCONSIN REGISTERED LAND SURVEYOR, S-1508

Nov. 12, 1985
DATE JOB NO. 0406
REVISED: NOV. 21, 1985

7-5-9-B

RECEIVED
DEC 5 1985

WALWORTH COUNTY
SURVEYING & MAPPING
LAKE GENEVA, WISCONSIN


DESCRIPTIONS

PARCEL 1: LOTS 103 AND 104 OF COLUMBIAN SUBDIVISION, LOCATED IN THE CITY OF LAKE GENEVA, WALWORTH COUNTY, WISCONSIN.

PARCEL 2: THE SOUTH 1/2 OF LOTS 101 AND 102 AND THE SOUTH 1/2 OF THE WEST 4.50 FEET OF LOT 100 OF COLUMBIAN SUBDIVISION, LOCATED IN THE CITY OF LAKE GENEVA, WALWORTH COUNTY, WISCONSIN.

PARCEL 3: THE NORTH 1/2 OF LOTS 101 AND 102 AND THE NORTH 1/2 OF THE WEST 4.50 FEET OF LOT 100 OF COLUMBIAN SUBDIVISION, LOCATED IN THE CITY OF LAKE GENEVA, WALWORTH COUNTY, WISCONSIN.

PARCEL 4: LOTS 99 AND 100, EXCEPT THE WEST 4.50 FEET OF LOT 100 OF COLUMBIAN SUBDIVISION, LOCATED IN THE CITY OF LAKE GENEVA, WALWORTH COUNTY, WISCONSIN.

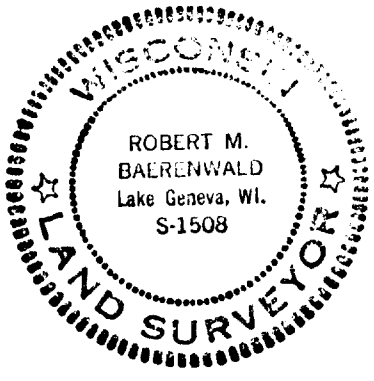

Robert M. Baerenwald
ROBERT M. BAERENWALD
WISCONSIN REGISTERED LAND SURVEYOR, S-1508

Nov. 21, 1985
DATE JOB NO. 0406