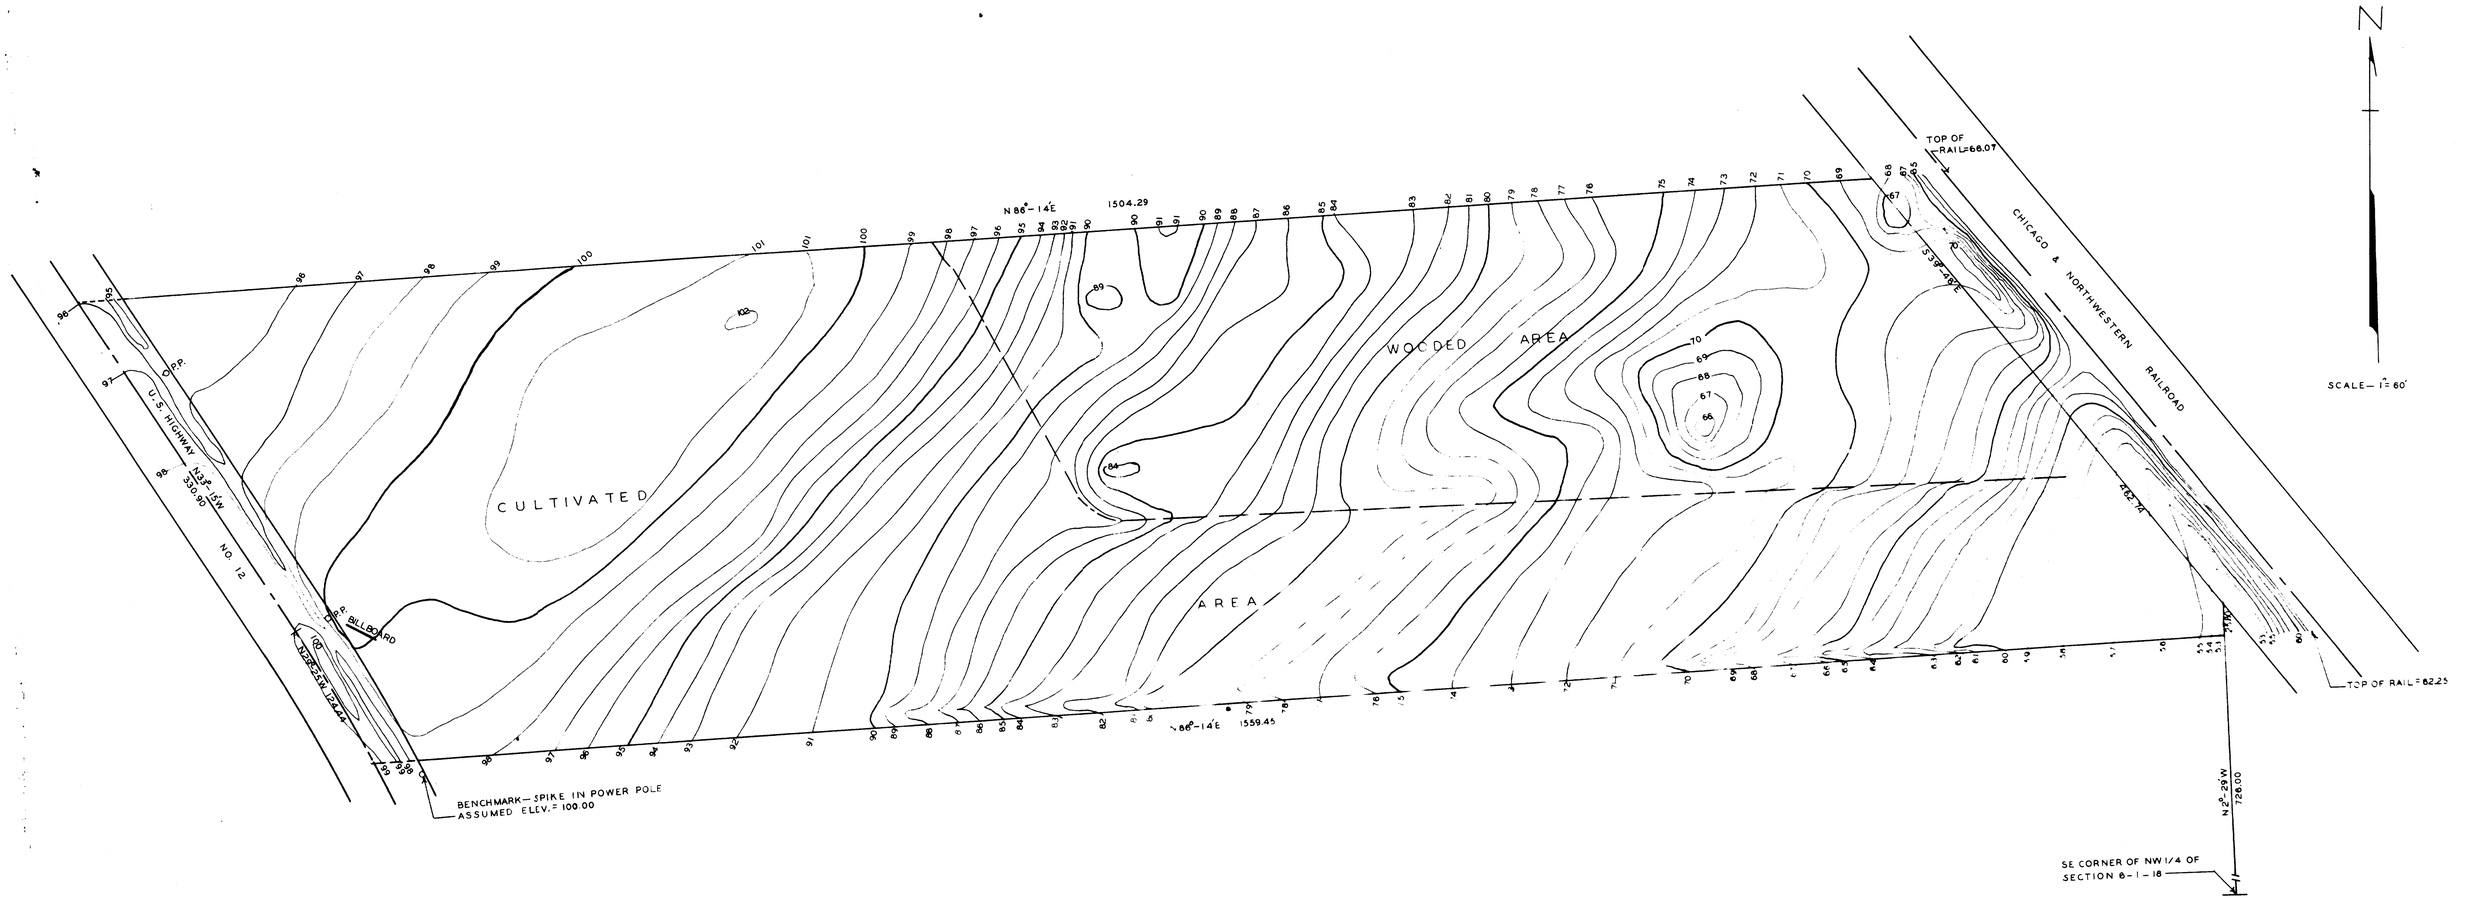


TOPOGRAPHIC MAP OF A PARCEL OF LAND LOCATED IN THE NW 1/4 OF SECTION 6, T1N R18E OF WALWORTH COUNTY, WISCONSIN
APRIL, 1982

George T. Dunham

GEORGE T. DUNHAM, SURVEYOR

7-~~80~~-80 L