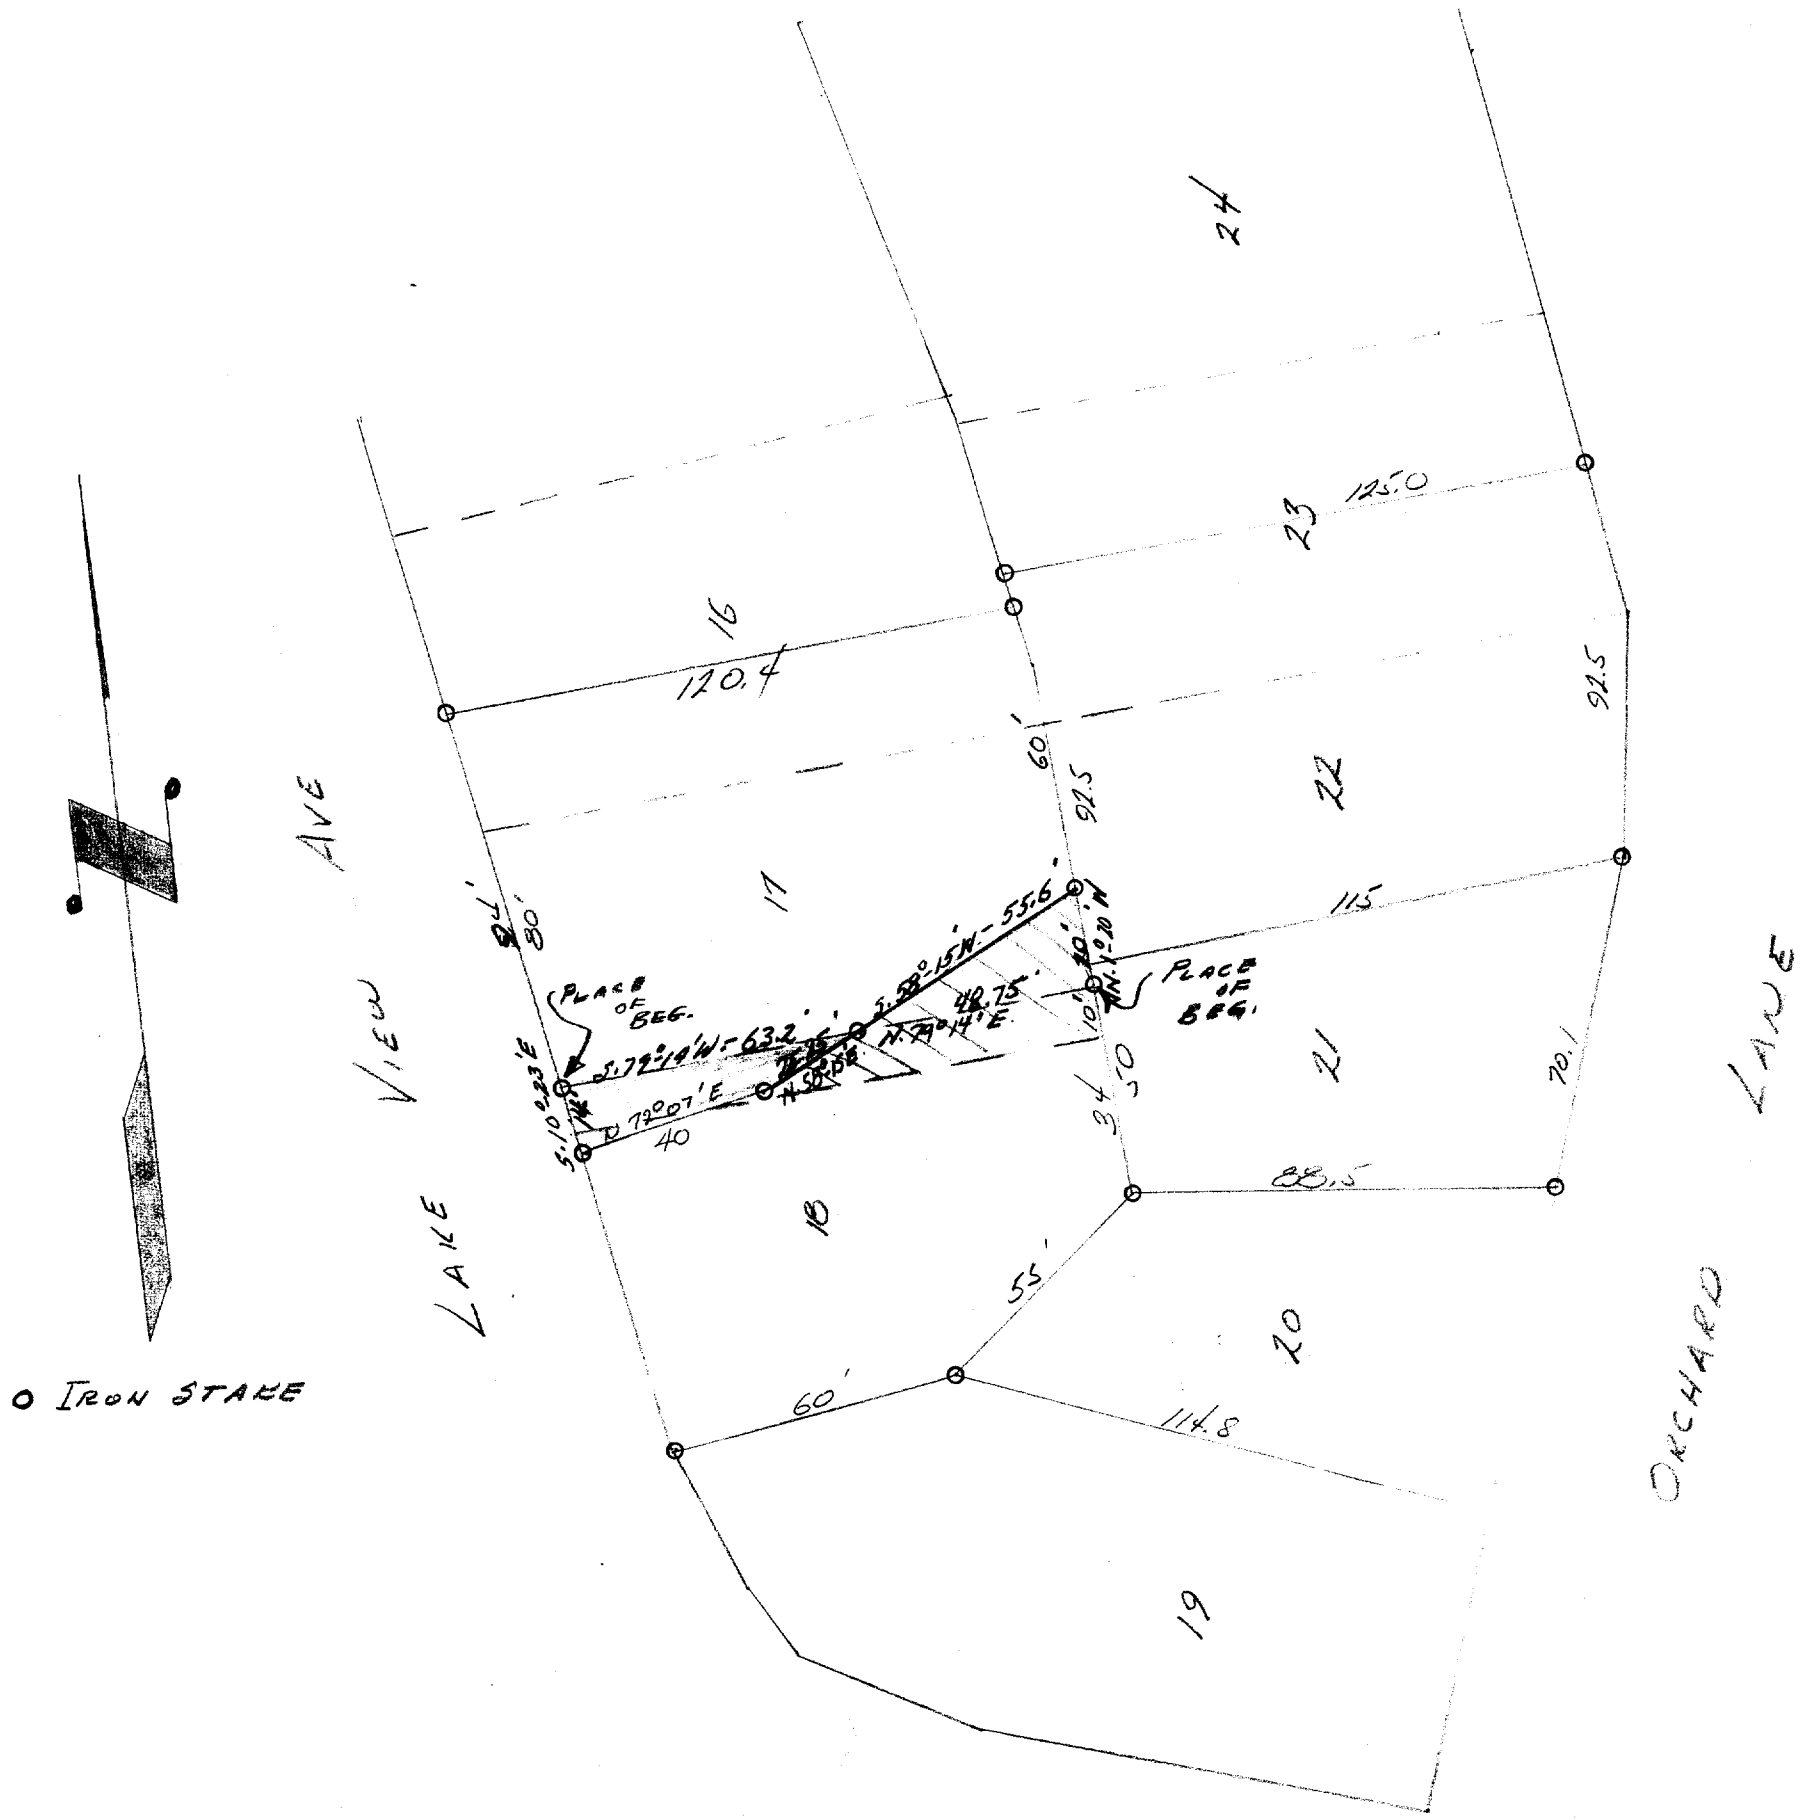


DESCRIPTION: GOAL to DEIGNAN

Commencing at the northwest corner of the south 10 feet of Lot 17, Lake Geneva Manor, Tract #17, City of Lake Geneva, Walworth County, Wisconsin, thence S. 10° 23' E., 14 feet to an iron stake, thence N. 72° 07' E., 40 feet to an iron stake, thence N. 58° 15' E., 25.25 feet to an iron stake, thence S. 79° 14' W., 63.2 feet to the place of beginning.

DESCRIPTION: DEIGNAN to GOAL

Commencing at the northeast corner of the south 10 feet of Lot 17, Lake Geneva Manor, Tract #17, City of Lake Geneva, Walworth County, Wisconsin. thence N. 1° 20' W., 20 feet to an iron stake, thence S. 58° 15' W., 55.6 feet to an iron stake, thence N. 79° 14' E., 48.75 feet to the place of beginning.

CERTIFICATE: I, HEREBY CERTIFY THAT I, HAVE ON THIS THE 22ND DAY OF OCTOBER 1955, SURVEYED THE ABOVE DESCRIBED PROPERTY, ACCORDING TO THE OFFICIAL RECORD IN THE OFFICE OF THE RECORDER OF DEEDS FOR WALWORTH COUNTY, WISCONSIN, AND FIND THAT NO ENCROACHMENTS EXIST.
SIGNED AND SEALED ON THIS THE 24TH DAY OF OCTOBER 1955.

James F. Biagi. Surveyor.

Joseph M. Biagi Professional Engineer
Elkhorn Wisconsin.

LM-76 & LM-79

7-843