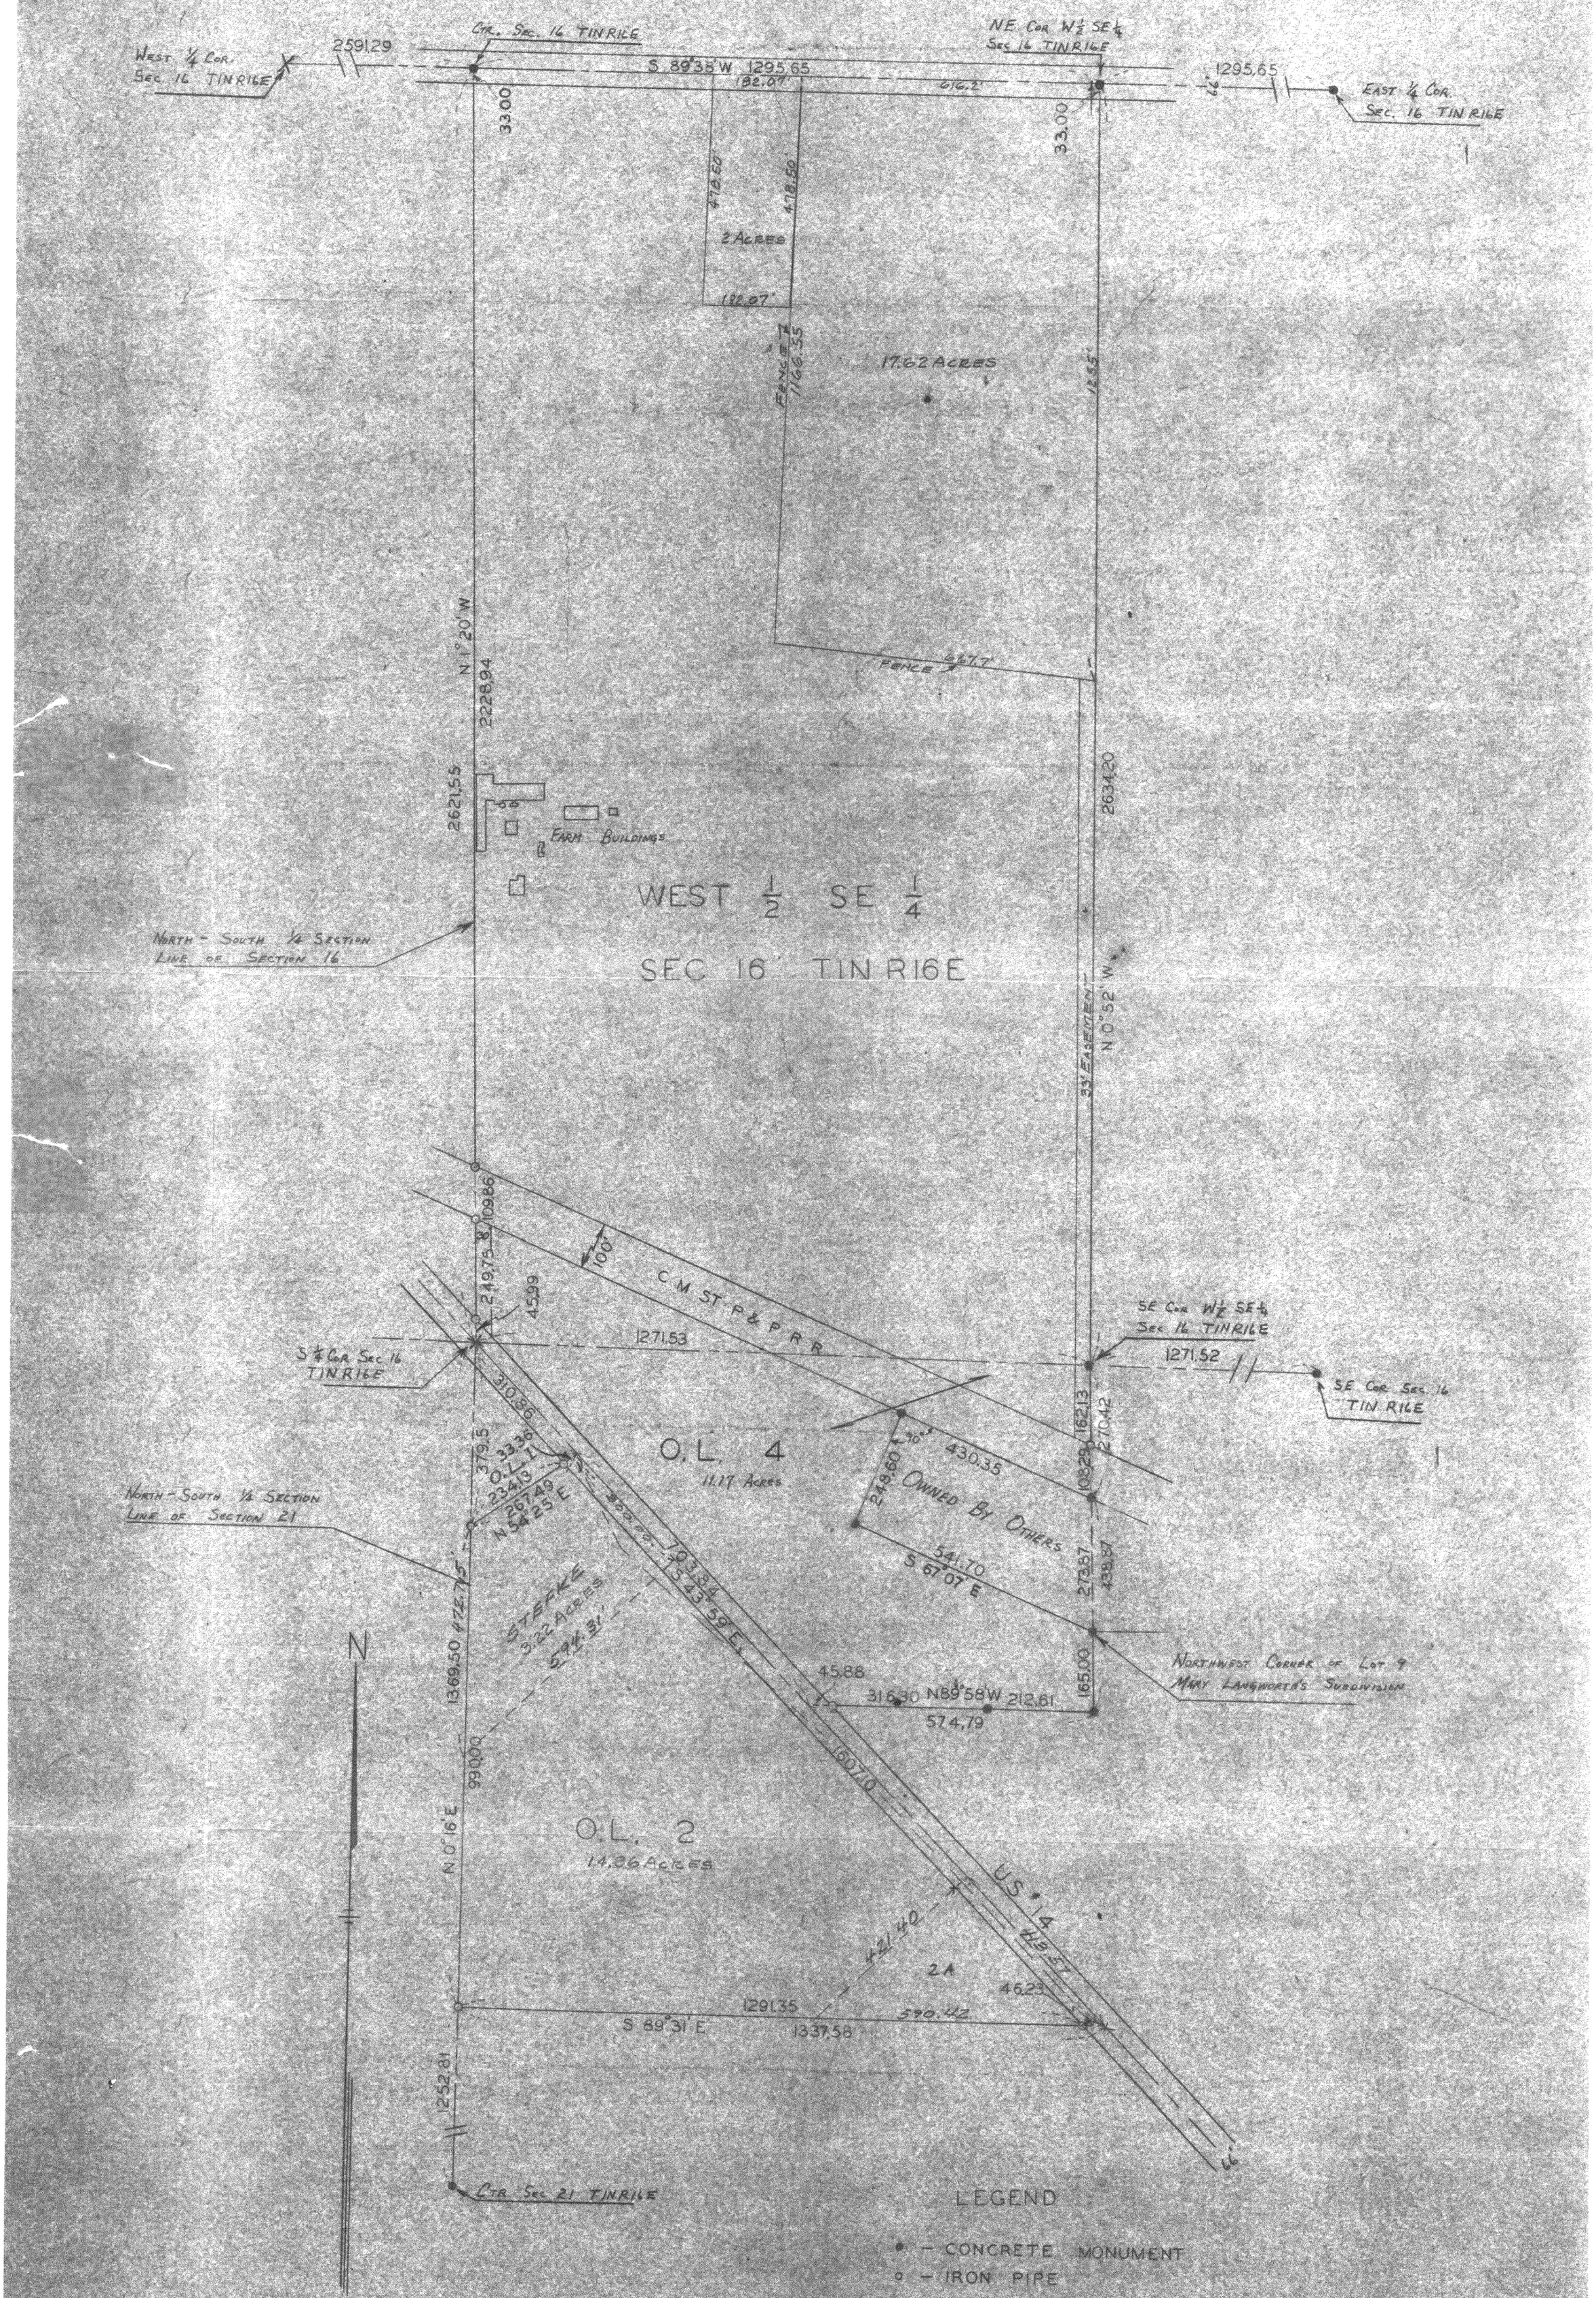

STATE OF WISCONSIN) ss
WALWORTH COUNTY)

V W P-4- +4A

I, Lloyd L. Jensen, do hereby certify that I have surveyed the property described herein, and that the plat shown above is a correct representation of the property lines and the principal lines of buildings thereon.

Description of property surveyed: The West ½ of the Southeast ¼ of Section 16, T 1 N, R 16 E, except the Railroad right-of-way. Also Outlot 2 of the Assessor's Plat of the Village of Walworth. Also part of Outlot 4 of the Assessor's Plat of the Village of Walworth, described as follows, to-wit: All of said Outlot 4 except, Beginning at a concrete monument on the East line of said Outlot 4 at the Northwest corner of Lot 9 of Mary Langworth's Subdivision; thence Northerly along the East line of said Outlot 4, 273.87 feet to a concrete monument on the Southwesterly line of the land owned by the C. M. St. P. & P. Railroad; thence Northwesterly along the Railroad 430.35 feet to a concrete monument; thence Southwesterly at right angles to the Railroad 248.60 feet to a concrete monument; thence Southeasterly parallel to the Railroad 541.70 feet to the place of beginning.

January 1954

V W P-7
V W P #1, 2, 3, 4, 4A , C5 1139

Lloyd L. Jensen
Lloyd L. Jensen - Surveyor

9-29-V