West ½ of Southeast ¼ of Section 16, T.1N., R.16E.

West 30' of the W½ of the SE¼ of Section 16 South of Rail Road

W½ of the SE¼ of Section 16, T.1N., R.16E. South of Railroad

Exhibit "A"

30' line of Section 16, T.1N. R.16E
North line of Section 21, T.1N., R.16E

North ¼ Section Corner of Section 21, T.1N., R.16E

North line of Outlot 4

Outlot 4

100' Wide

Rock Wool Waste

Driveway

Rock Wool Waste

Rock Wool Waste

2.84 Acres

Temporary Residence

Tollefsen Office

Lease # 6613(a)

Ware house

Post Form

Turntable (Not in Use)

Ware house

Quonset

Dock

Covered Loading Platform

Main Building

Ramp to Basement

Driveway

Shed

Entry to Heating Tube

Conc. Platform and 2 Storage Bins

Chicago, Milwaukee, St. Paul and Pacific Railroad Right of Way

200' Wide

Rock Wool Waste

Long Lane

Subdivision

Water Hyd.

Gas Pumps

Gas Tank

Telephone Table

Remains of Block Building

Sheet Metal Building

Residence

Acoustical Tile Building

Block 2

Subdivision

Baker Property

Crandall's and Swinney's Subdivision

Block 2

South 130' of Lots 10, 11, 12 & 13 of Crandall's and Swinney's Subdivision

Part of Outlot 5

Outlot 2

Outlot 10

Bookhams Subdivision

Elm Street

Adeline Street

Webb Street

Main Street

Highway 14

Milwaukee Street

Village Walworth Village limits

North Section corner of the N.E. ¼ of Sect. 21, T.1N., R.16E.

N.S.½ Section line of the SE¼ of Section 16, T.1N., R.16E.

East line of Section 21, T.1N., R.16E.

Northeast Corner of Section 21, T.1N., R.16E

Walworth Farm Mutual Co-op

2 1" Services off 8" Main

4" Gas Main

8" Gas Main

3" Gas Main

Water Line

Sanitary Sewer Line

Fence Line

Line of Railroad Tracks

Legend

- Concrete Monument
- Iron Pipe
- Cross Cut in Concrete
- Power Pole
- Telephone Pole
- 2" Gas Main
- 3" Gas Main
- 4" Gas Main
- 8" Gas Main
- Gas Main Shut off Valve
- Gas Main Insulated Valve
- Water Line
- Sanitary Sewer Line
- Fence Line
- Line of Railroad Tracks

State of Wisconsin)
Walworth County) ss

I, Lloyd L. Jensen, do hereby certify that I have surveyed the property hereon described according to the official records, and that the plat hereon is a correct representation of the lot lines and principal lines of the buildings thereon.

Date Jan. 1959

Lloyd L. Jensen
(Lloyd L. Jensen) Wisconsin Land Surveyor S-211

PLAT OF SURVEY

OF

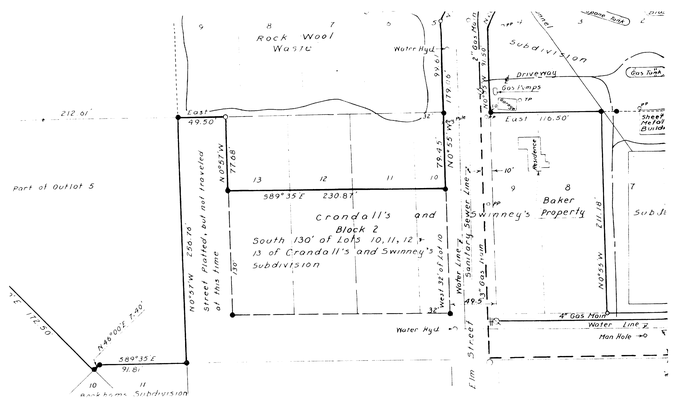
A parcel of land located in the NE¼ of Section 21 and the W½ of the SE¼ of Section 16, T.1N., R.16E., Walworth County, Wisconsin.

Lloyd L. Jensen
SURVEYOR

SCALE 1" = 50'

DATE Jan., 1959

Sheet 1 of 2 Sheets


Rock Wool Waste
Water Hyd.
212.01'
East 49.50'
N0°55'W 179.10'
N0°55'W 178.43'
N0°57'W 77.08'
13 12 11 10
S89°35'E 230.87'
Part of Outlot 5
Crandall's and Block 2
South 130' of Lots 10, 11, 12, 13 of Crandall's and Swinney's Subdivision
N0°57'W 230.78'
Street Platted, but not traveled at this time
150'
West 33' of Lot 10
Water Line "A"
Sanitary Sewer Line "A"
49.5'
Water Hyd.
S89°35'E 112.50'
S89°00'E 7.40'
S89°35'E 91.81'
10
11
Bankhams Subdivision
Elm Street
Subdivision
Driveway
Gas Pumps
Gas Tank
East 116.50'
Residence
9
8
7
Baker Property
Swinney's
Sub.Di
N0°55'W 211.18'
4" Gas Main
Water Line "Z"
Man Hole
Sheet Metal Build