
#157-69

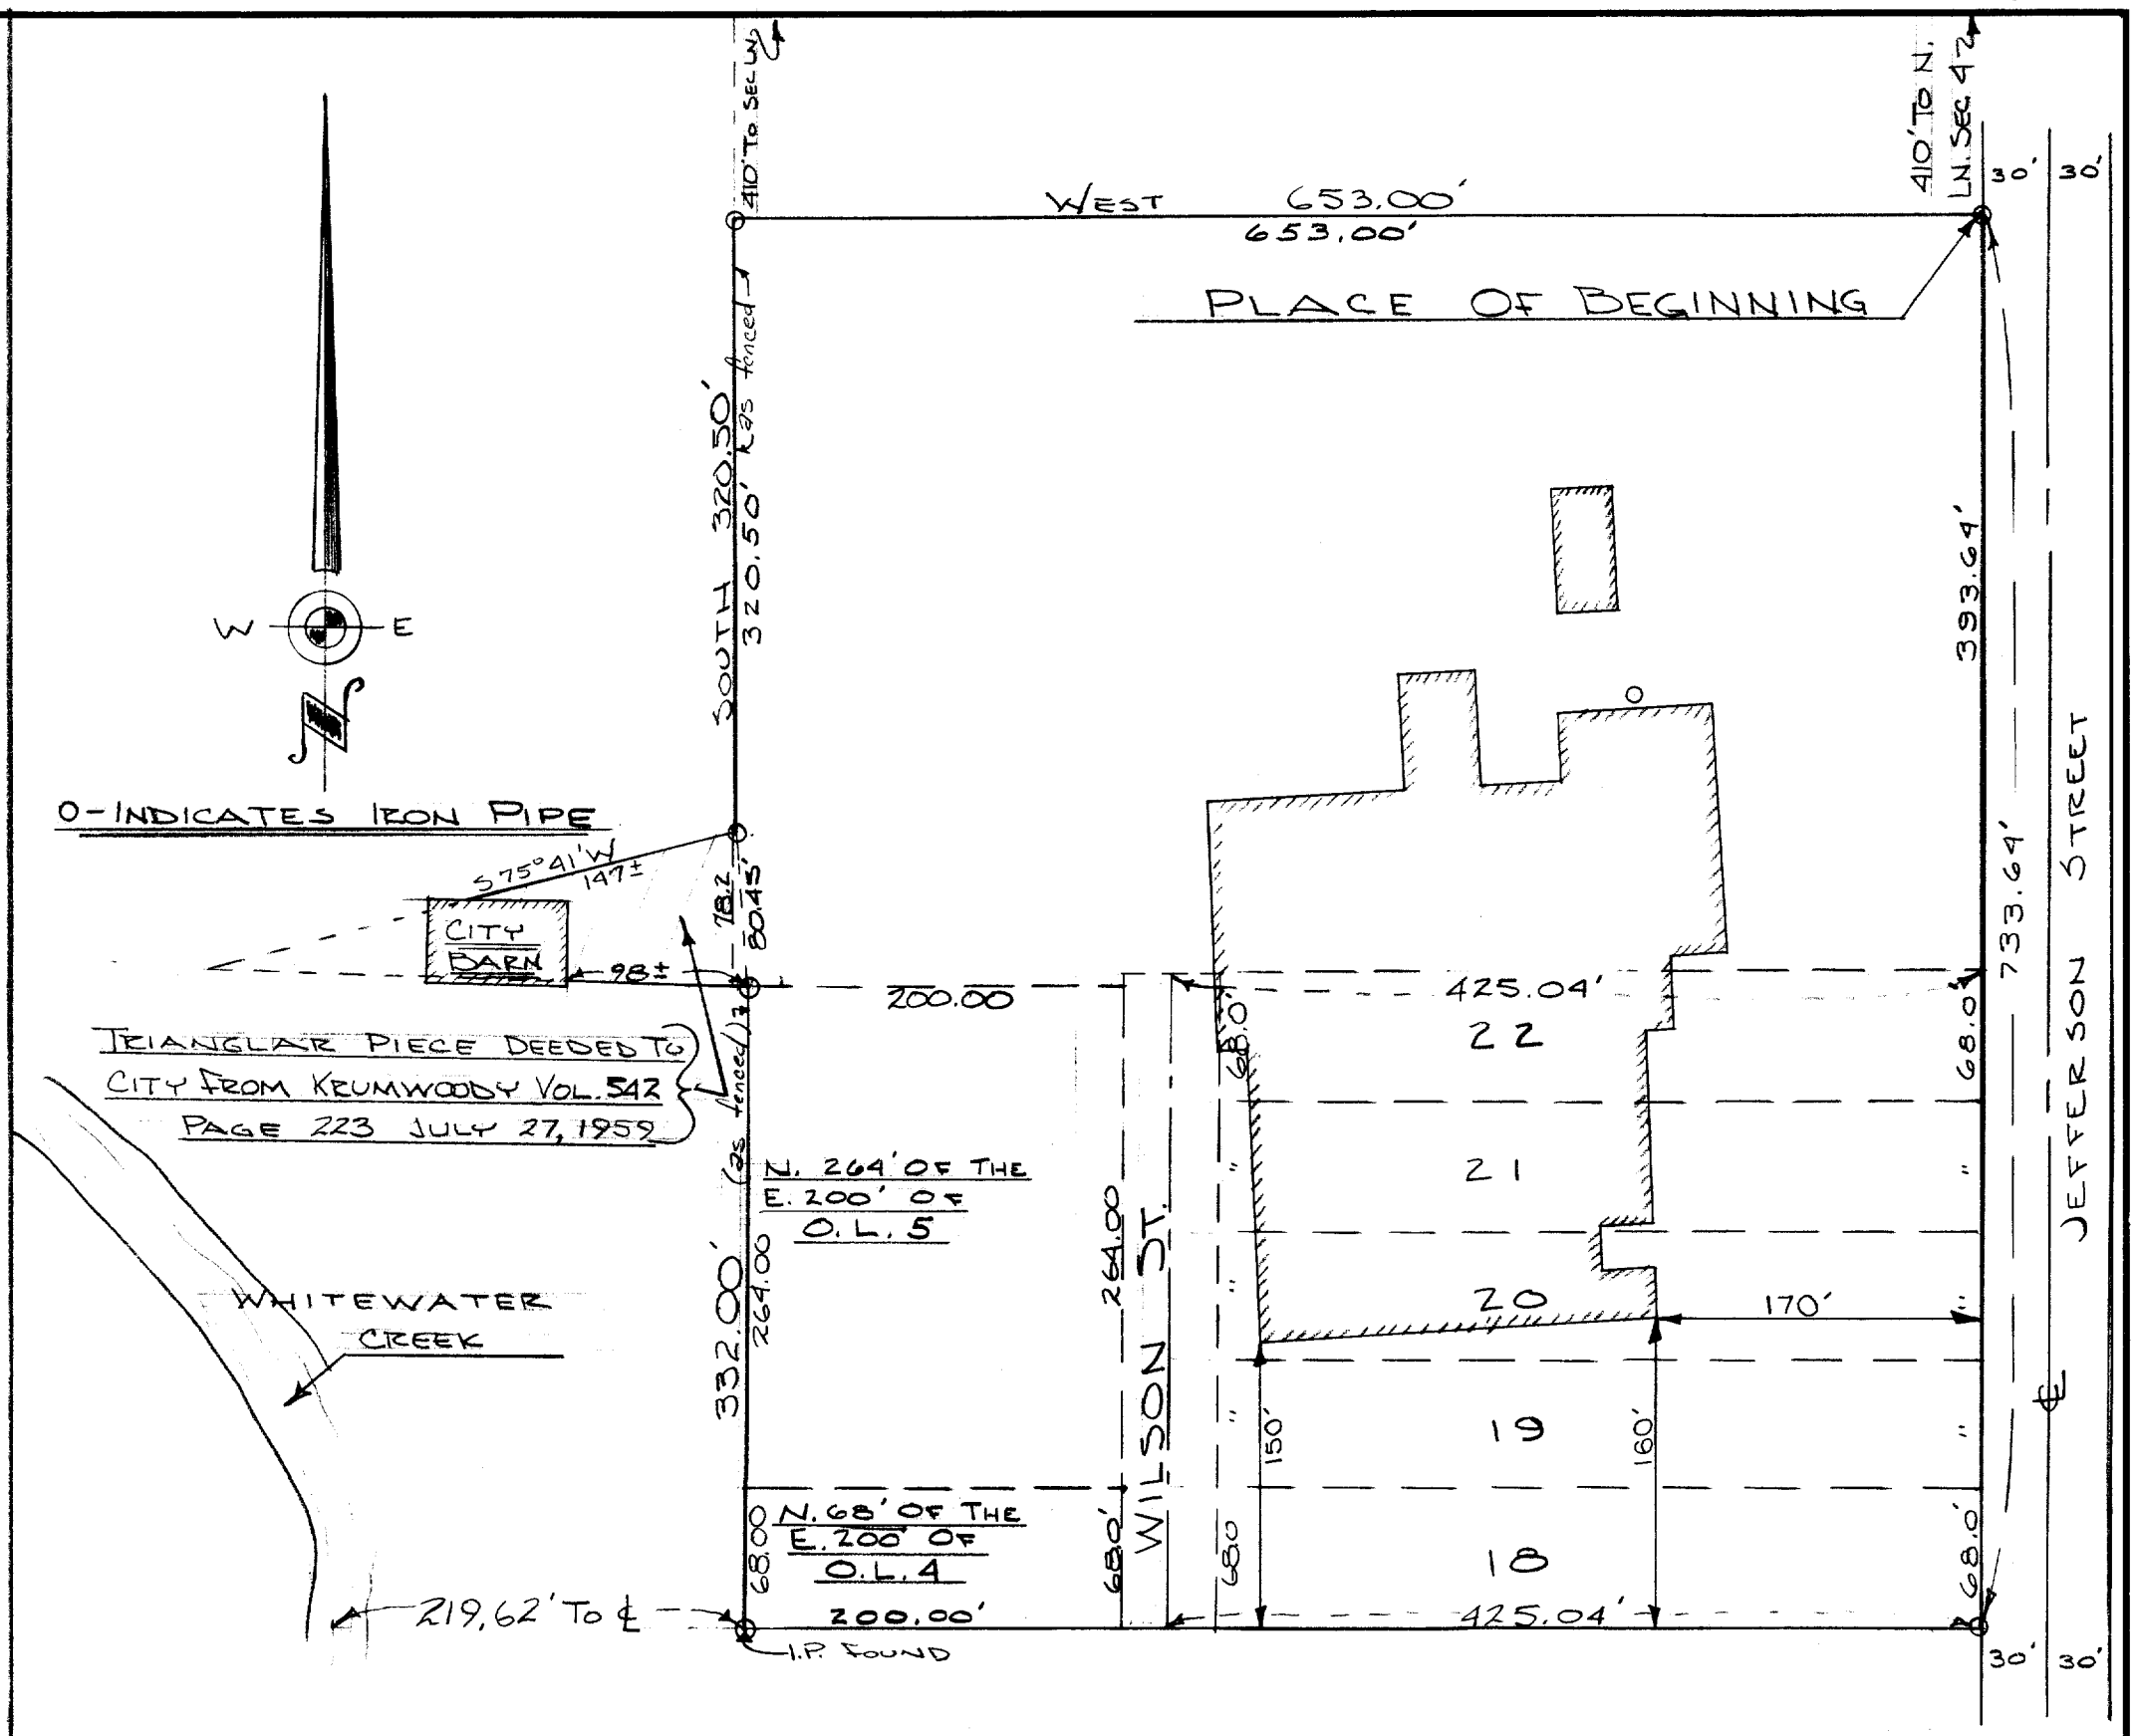

DESCRIPTION: Commencing at a point in the West line of Jefferson Street that is 410.00 feet South of the intersection of said West line and the North line of Section 4, T. 4 N., R. 15 E., in the City of Whitewater, Walworth County, Wisconsin; thence West parallel to the North line of said section 653.00 feet, thence South parallel to the West line of Jefferson Street 398.20 feet to the North line of Wilsons Addition, thence Easterly along the North line of Wilsons Addition to the West line of Jefferson Street, thence North along the West line of Jefferson Street, 393.64 feet to the place of beginning; also Lots 18, 19, 20, 21, and 22 of Block 5, of Wilsons Addition; and the North 264.00 feet of the East 200.00 feet of Out Lot 5 and the North 68.00 feet of the East 200.00 feet of Out Lot 4 of Wilsons Addition, and that portion of Wilson Street adjacent to the West line of Lots 18, 19, 20, 21, and 22 above mentioned.

CERTIFICATE: I, James F. Biagi, surveyor, do hereby certify that I have surveyed the property hereon described.

November 10, 1969.

James F. Biagi

James F. Biagi, R.L.S. 272

WISCONSIN JAMES F. BIAGI WHITEWATER, WIS. LAND SURVEYOR

REVISIONS			PLAT OF SURVEY WHITEWATER FOUNDRY		
NO.	DATE	BY	LOCATED IN SEC. 4, T4 N., R.15E. WHITEWATER, WISCONSIN		
1	4/7/70	JHB			
2					
3			DRAWN BY A.R.	SCALE 1" = 100'	MATERIAL
4			CHK'D J.F.B.	DATE 11/10/69	DRAWING NO.
5			TRACED	APP'D	

UP-33 + WSS-60

10-11B