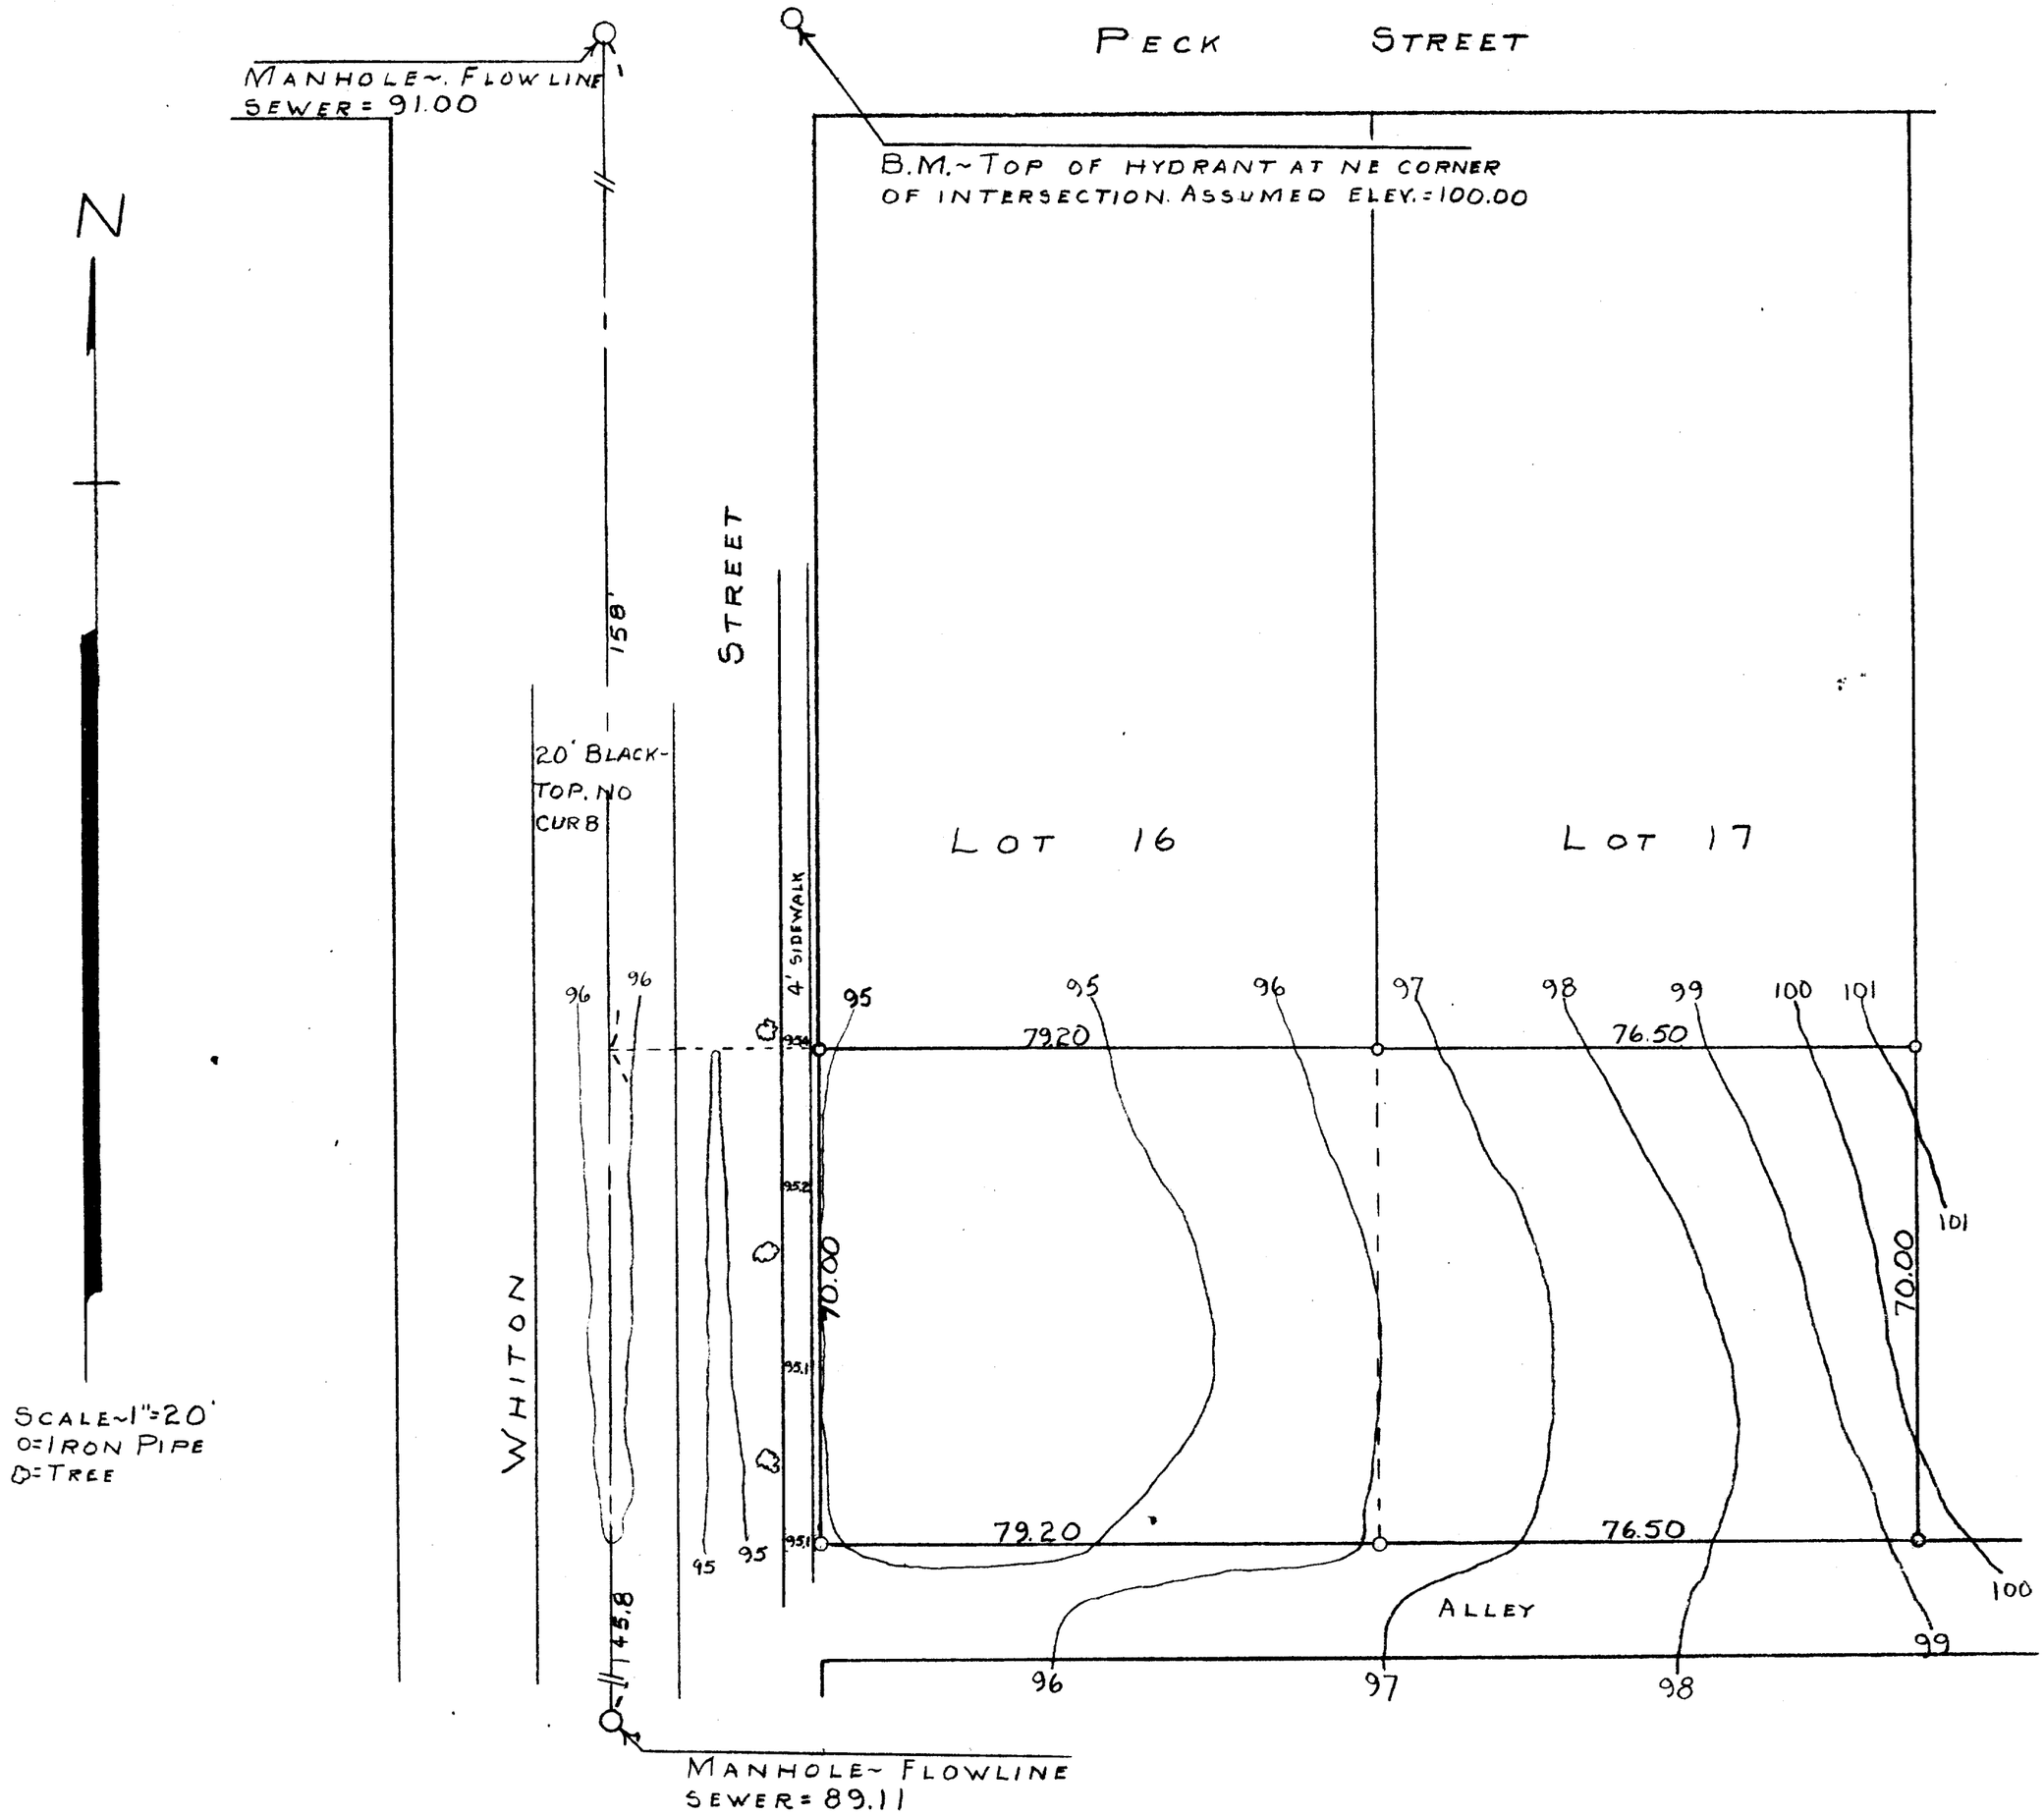

CONTOUR MAP OF THE SOUTH 70.00 FEET OF LOTS 16 AND 17, BLOCK 2
OF BIRGE'S ADDITION TO THE CITY OF WHITEWATER, WALWORTH COUNTY, WISCONSIN
SEPT. 2, 1955

George T. Dunham
GEORGE T. DUNHAM, SURVEYOR
DELAVAN, WISCONSIN

10-14

BIR-25A