
#53-73

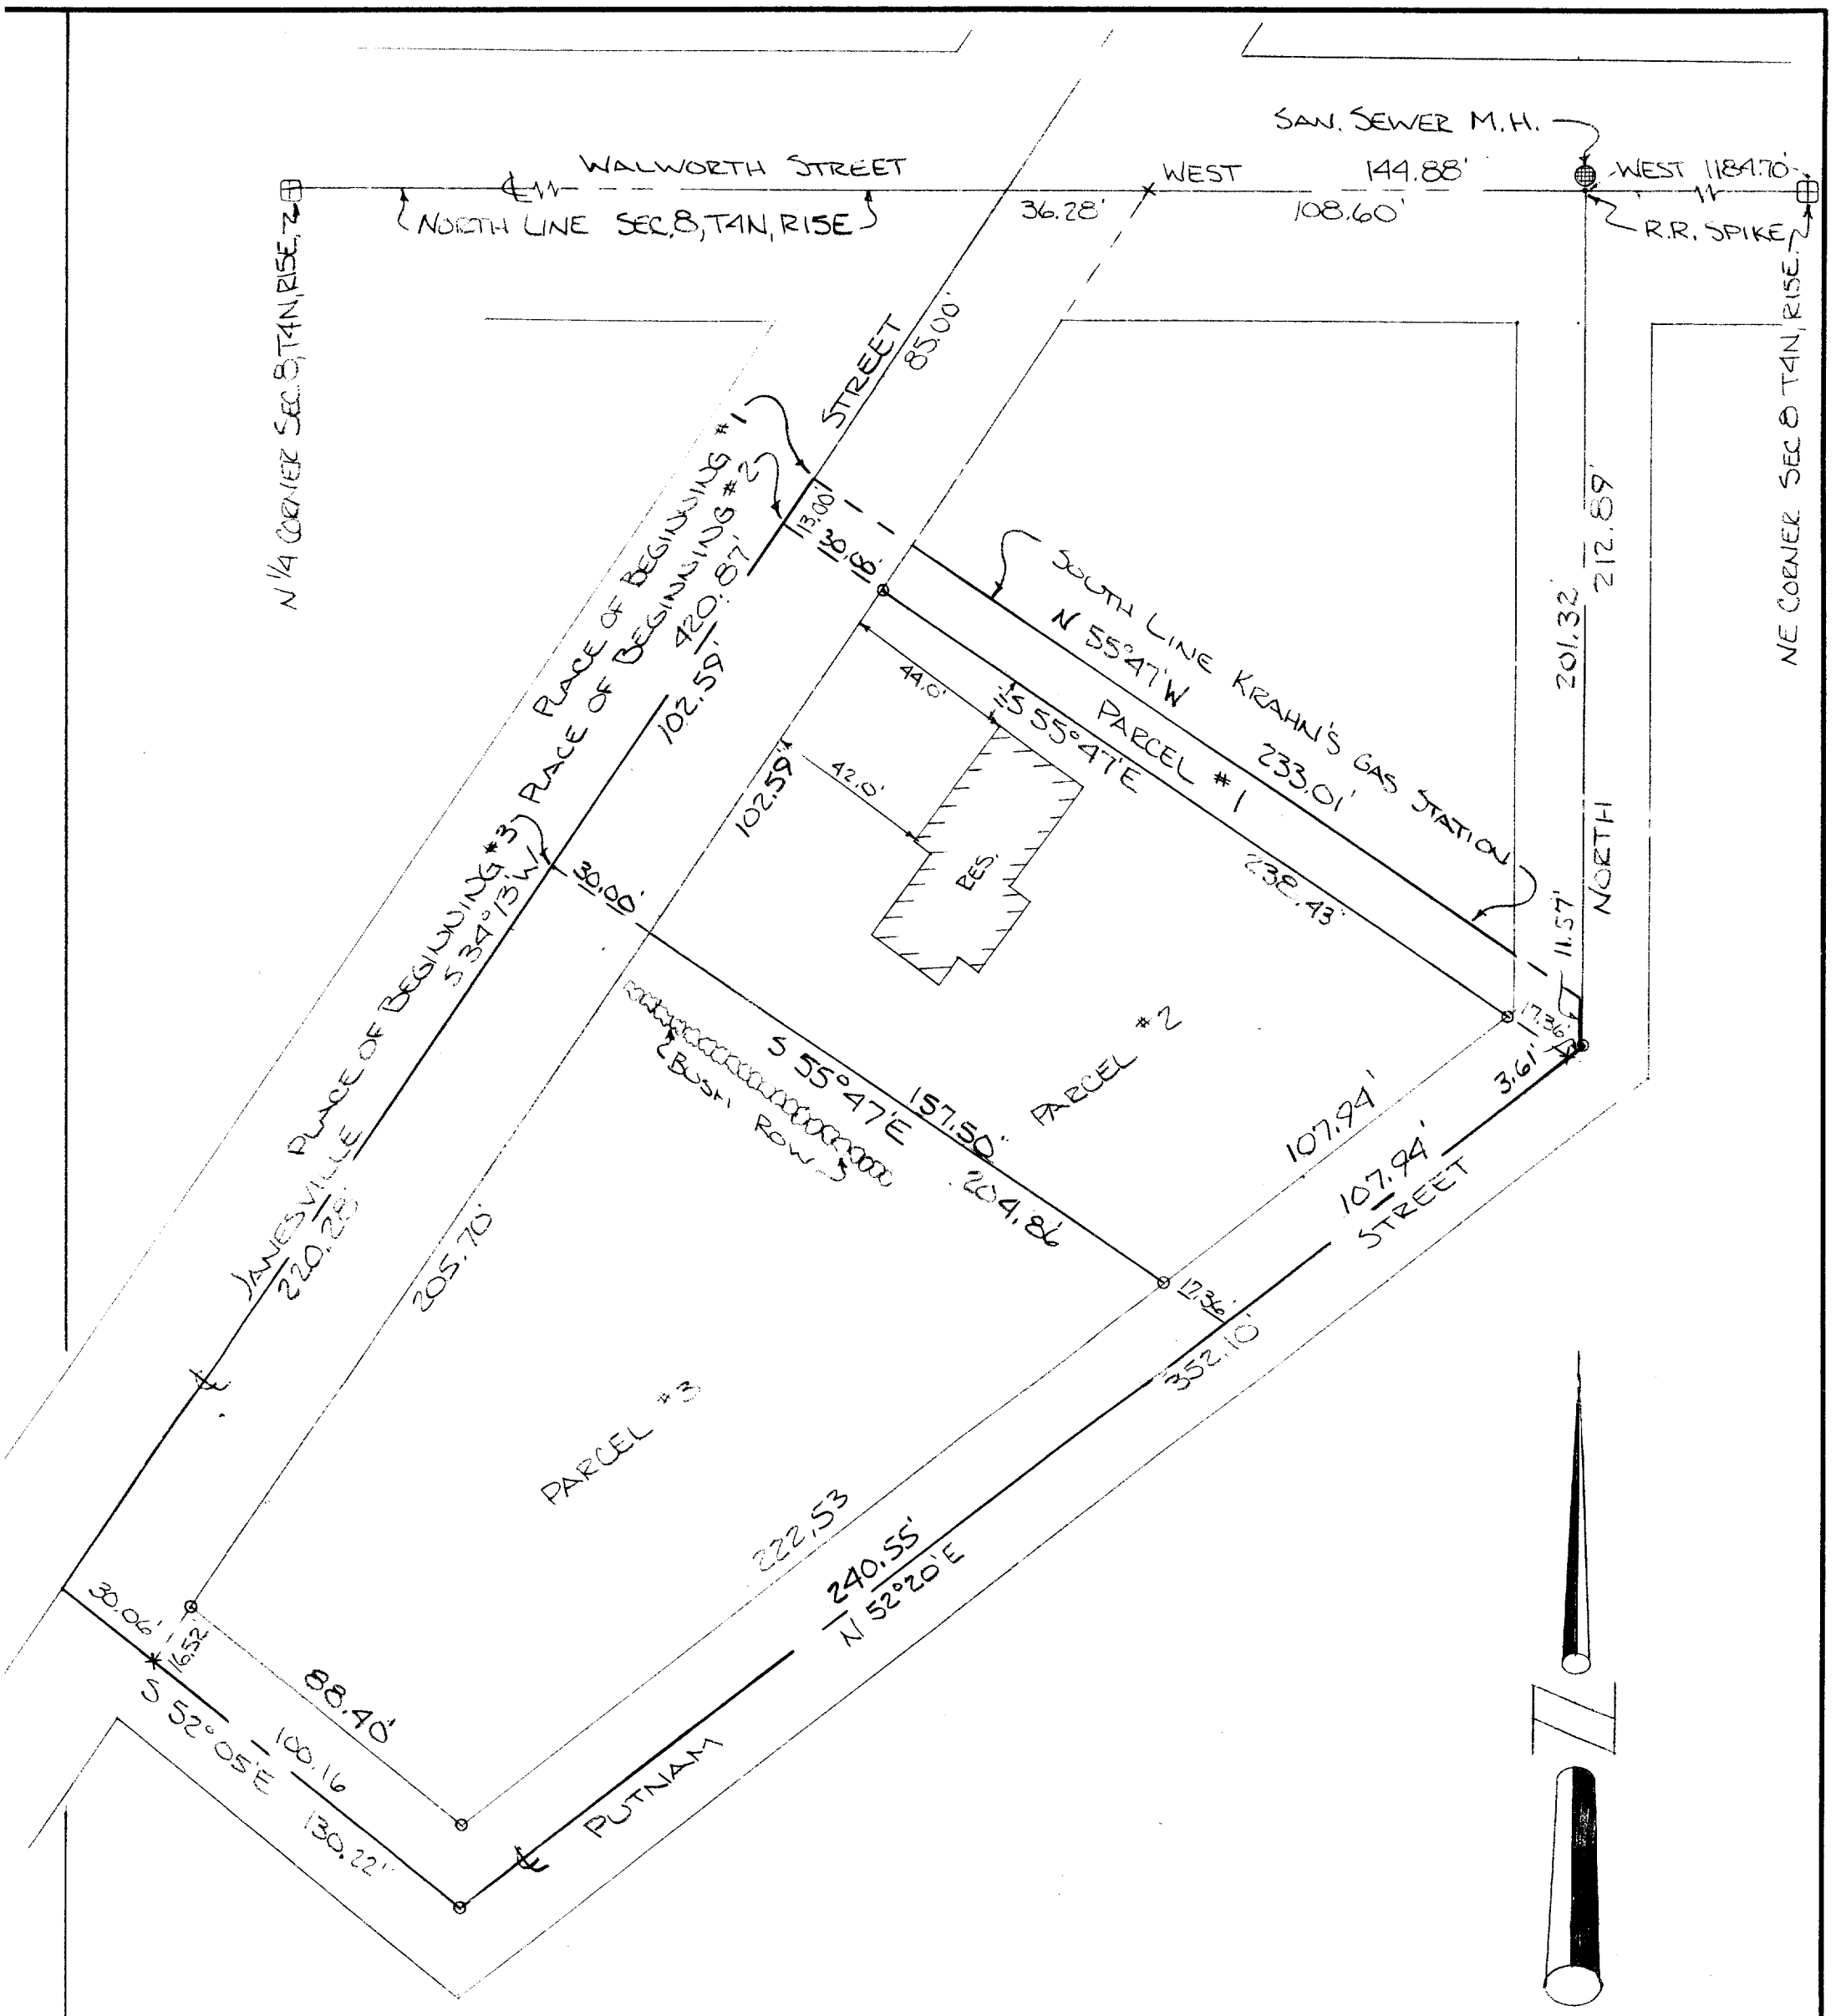

o INDICATES IRON PIPE

x INDICATES NAIL

NOTE:
REVISED PLAT JULY 17, 1973
" " AUG. 8, 1973

SURVEY FOR STECK REALTY IN

SECTION 8, T4N, R15E	SCALE 1"=40'-0"	DRAWN BY GW
		REVISED JULY 17, 1973
DATE JUNE 15, 1973	APPROVED BY	DRAWING NUMBER #53-73

UP-294+144

10-16B

MADE IN U.S.A. 29408