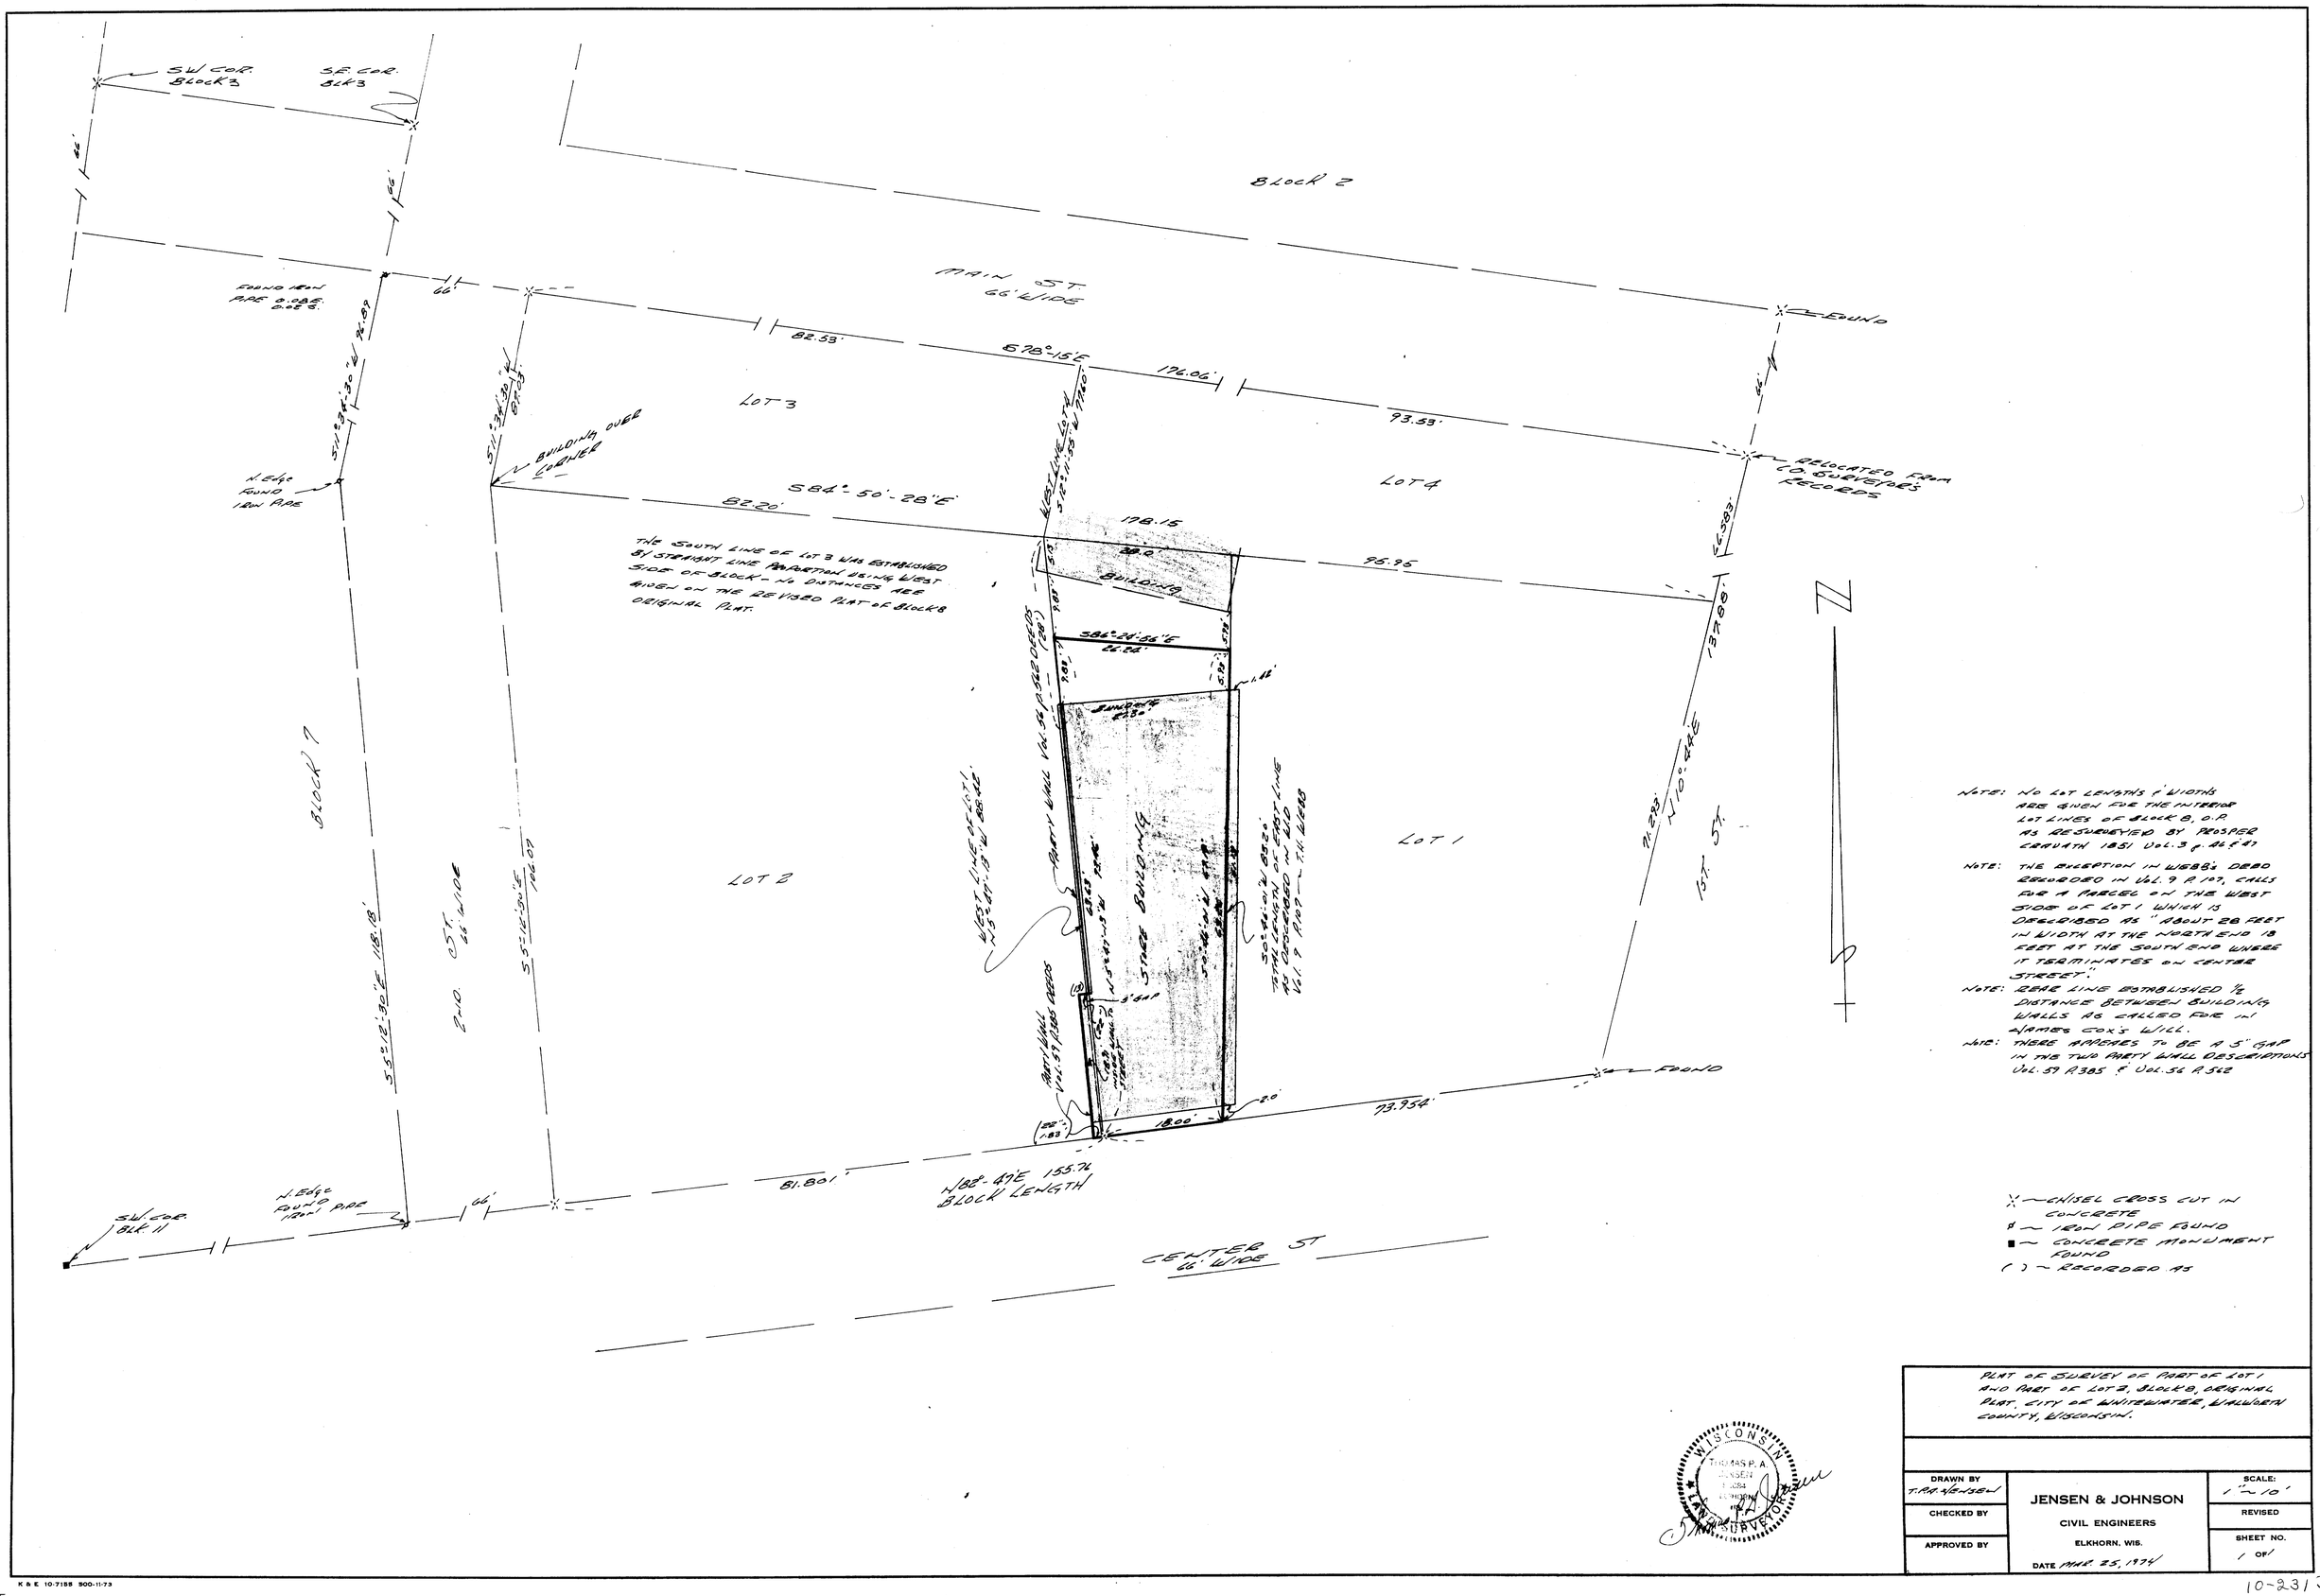

NOTE: NO LOT LENGTHS & WIDTHS ARE GIVEN FOR THE INTERIOR LOT LINES OF BLOCK 8, O.P. AS RESURVEYED BY PROSPER CORNATH 1851 VOL. 3 p. 46 & 47

NOTE: THE EXCEPTION IN WEBB'S DEED RECORDED IN VOL. 9 P. 127, CALLS FOR A PARCEL ON THE WEST SIDE OF LOT 1 WHICH IS DESCRIBED AS "ABOUT 28 FEET IN WIDTH AT THE NORTH END 18 FEET AT THE SOUTH END WHERE IT TERMINATES ON CENTRE STREET".

NOTE: REAR LINE ESTABLISHED ½ DISTANCE BETWEEN BUILDING WALLS AS CALLED FOR IN ALANES COX'S WILL.

NOTE: THERE APPEARS TO BE A 3" GAP IN THE TWO PARTY WALL DESCRIPTIONS VOL. 59 P. 385 & VOL. 56 P. 562

✕ — CHISEL CROSS CUT IN CONCRETE
— IRON PIPE FOUND
■ — CONCRETE MONUMENT FOUND
( ) — RECORDED AS

WISCONSIN THOMAS P. A. JENSEN S-294 ELKHORN WIS. LAND SURVEYOR

PLAT OF SURVEY OF PART OF LOT 1 AND PART OF LOT 2, BLOCK 8, ORIGINAL PLAT, CITY OF WHITEWATER, WALWORTH COUNTY, WISCONSIN.

DRAWN BY T.P.A. JENSEN	JENSEN & JOHNSON CIVIL ENGINEERS ELKHORN, WIS.	SCALE: 1" = 10'
CHECKED BY		REVISED
APPROVED BY	DATE MAR. 25, 1974	SHEET NO. 1 OF 1

K & E 10-7185 500-11-73

OT-65

10-231 J