
# GEORGE T. DUNHAM

*SURVEYING & SUBDIVIDING*

DELAVAN, WISCONSIN

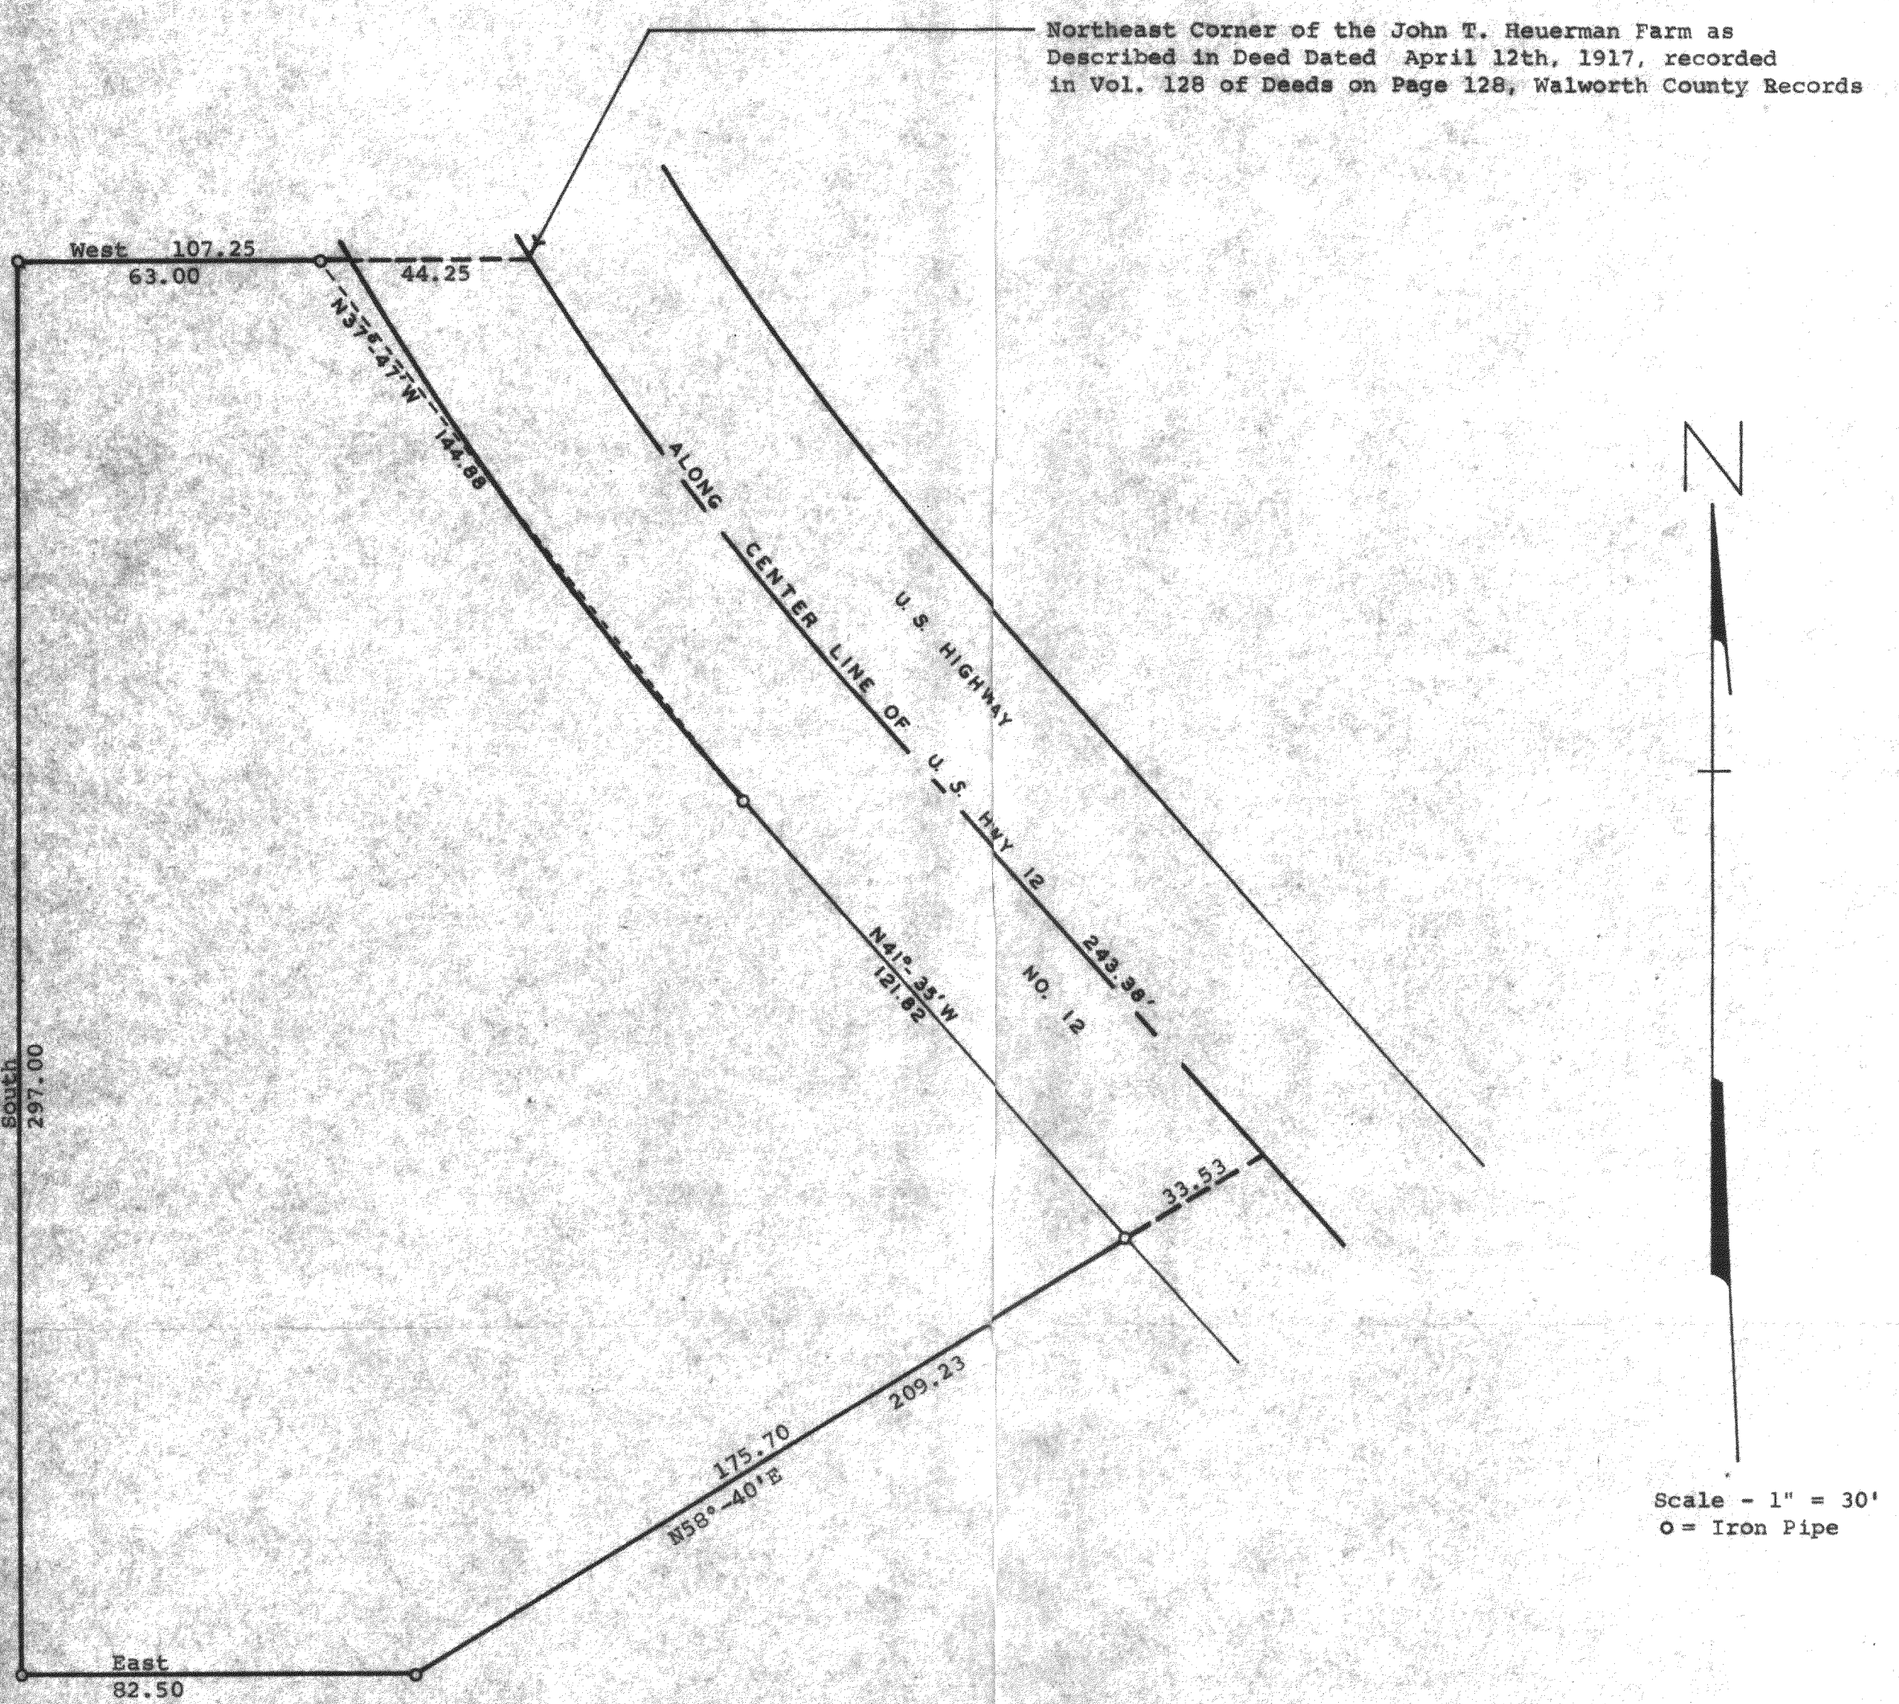


Plat of survey of a parcel of land located in the Southwest ¼ of Section 3, T 4 N, R 15 E, City of Whitewater, Walworth County, Wisconsin, described as follows, to-wit: Commencing in the center of the Elkhorn Road at the Northeast corner of the John T. Heuerman farm and as described in deed dated April 12th, 1917, recorded in Vol. 128 of Deeds on Page 128, Walworth County Records; thence West along the north line of said Heuerman farm 6½ rods; thence South at right angles to said north line 18 rods; thence East at right angles to said West line 5 rods; thence Northeasterly to the Elkhorn Street or Road and being at a point in said road 14-3/4 rods from the place of beginning; thence Northwest along the center of said road to the place of beginning.

June 26, 1974

George T. Dunham

George T. Dunham, Surveyor

WISCONSIN
GEORGE T. DUNHAM
DELAVAN, WIS.
LAND SURVEYOR

K & E 10-8188 250-7-73

UP-7A

2-243A