
62-69

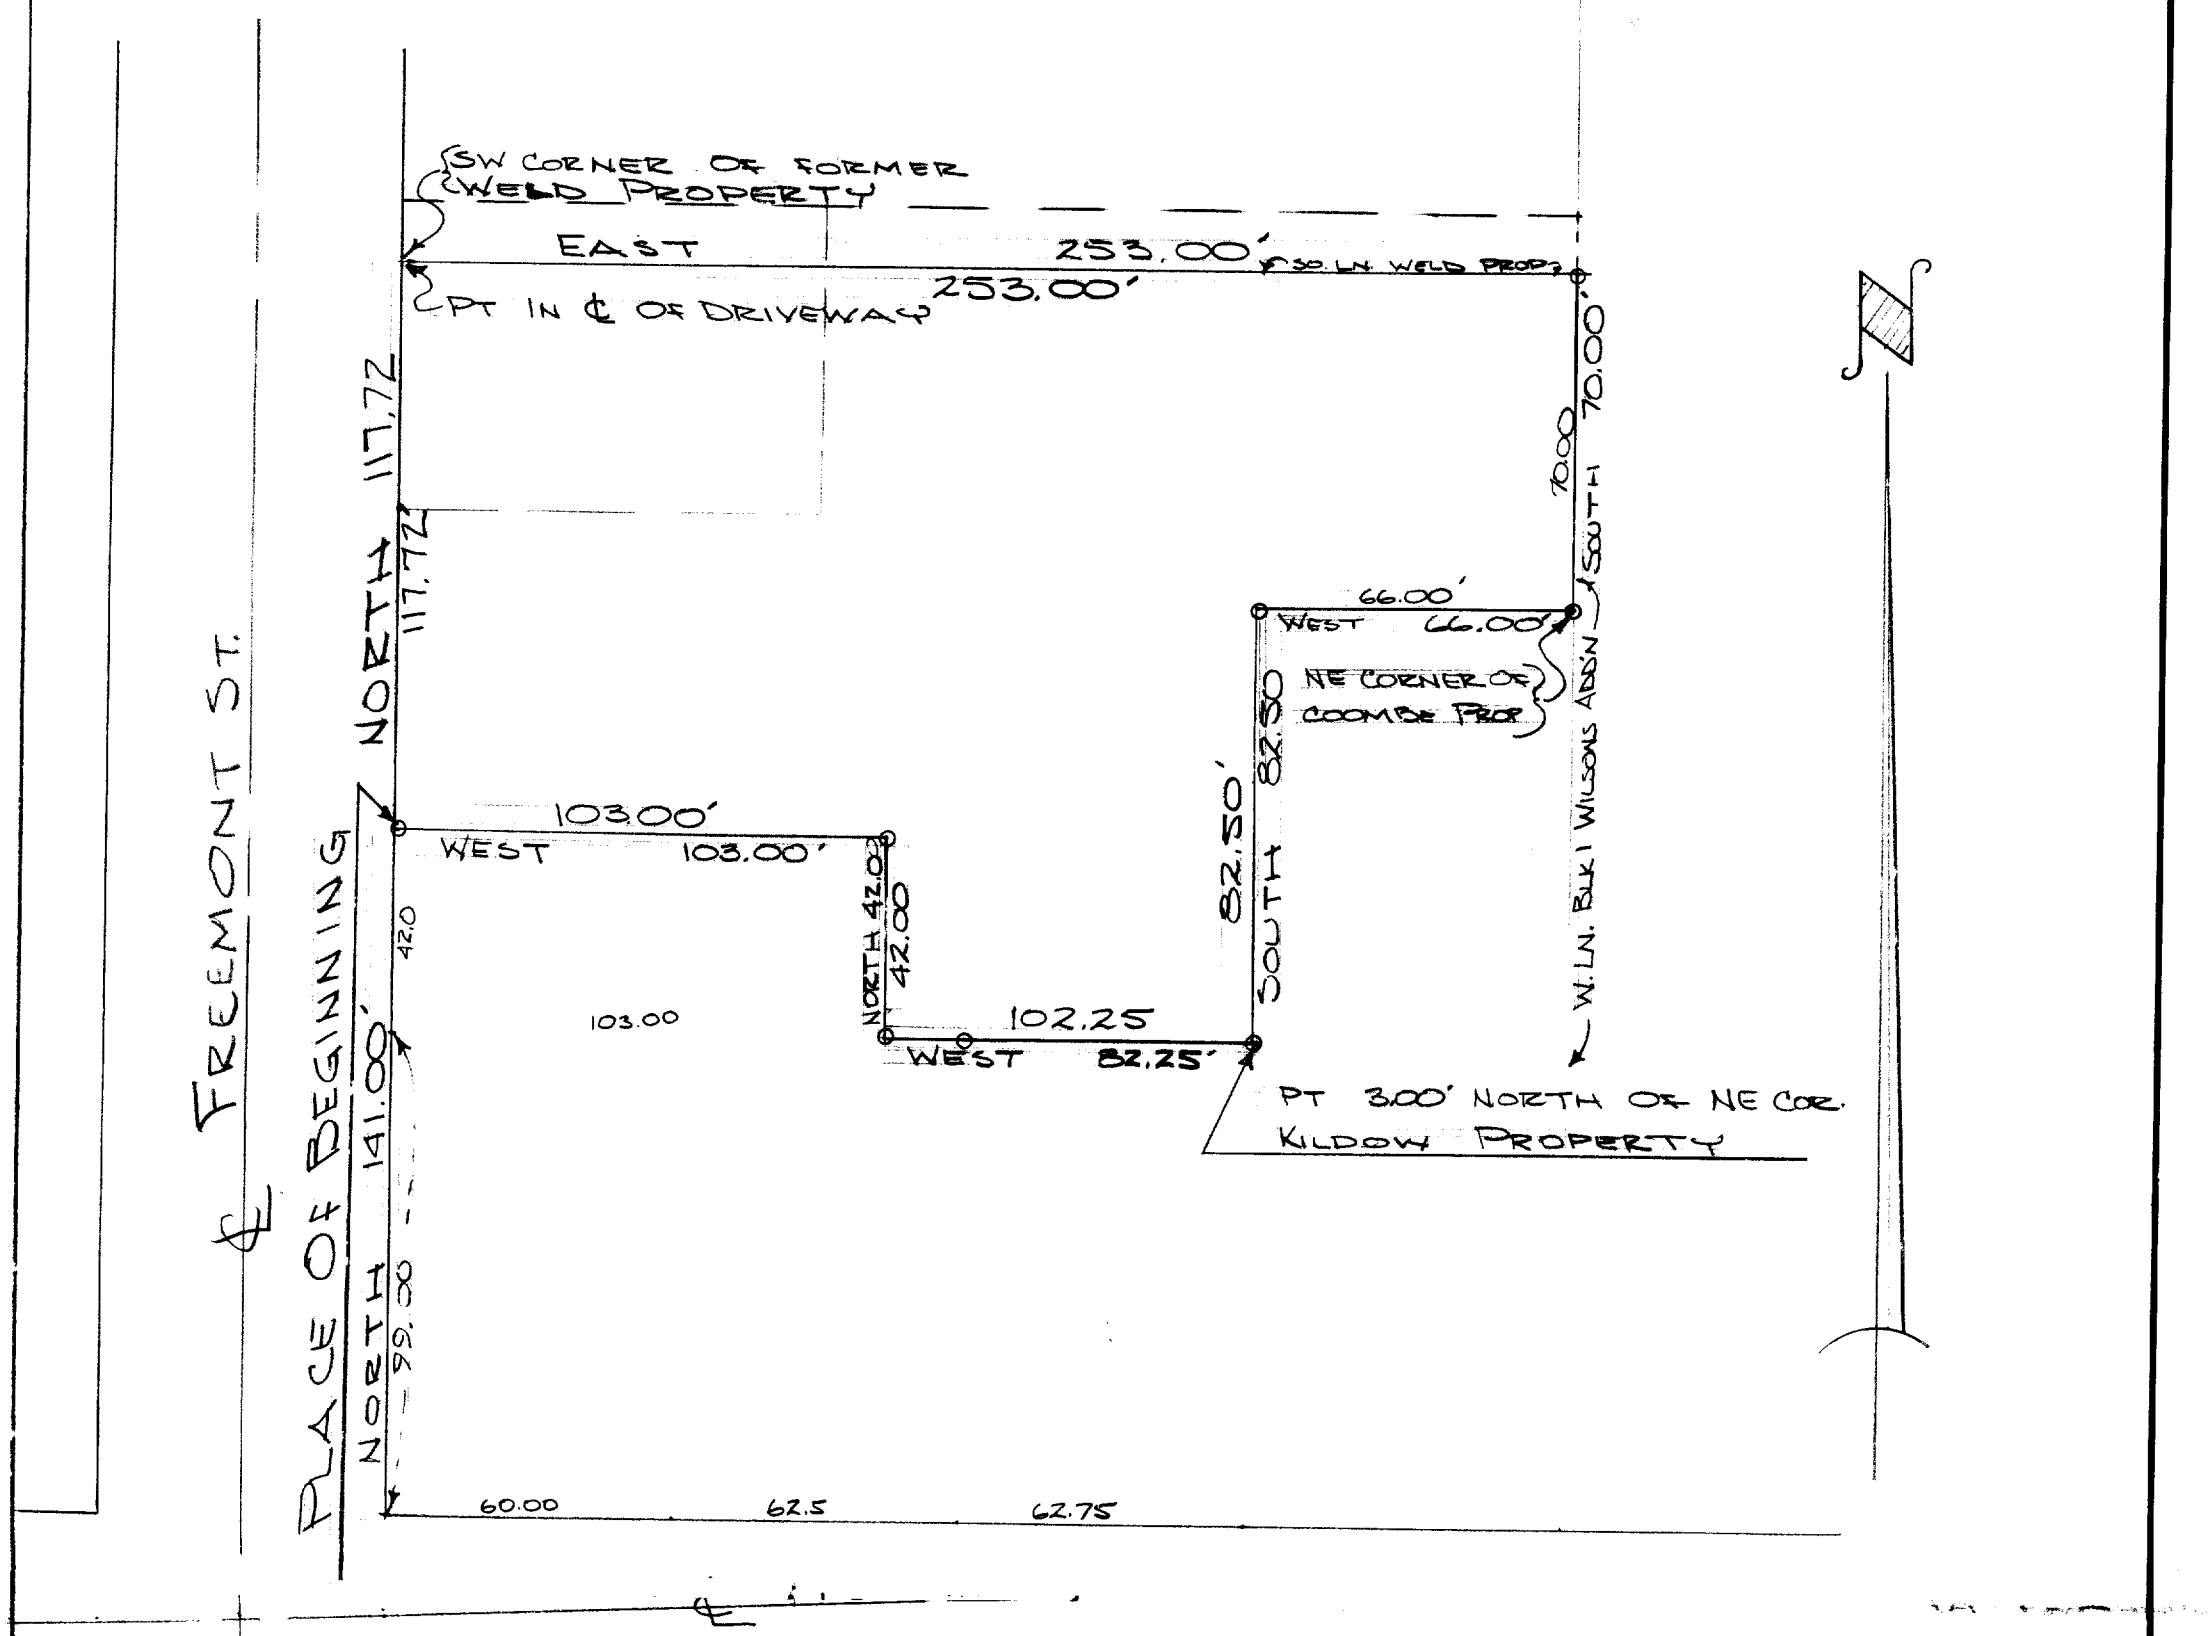

DESCRIPTION: Commencing at a point in the East line of Fremont Street that is 141.00 feet North of the North line of North Street in the City of Whitewater, Walworth County, Wisconsin; thence Continue North along the East line of Fremont Street 117.72 feet to a point in the center line of a driveway, said point being the SW corner of lands formerly owned by A. E. Weld, thence East along the South line of the former Weld property 253.00 feet to the West line of Block 1 of Wilsons Addition, thence South along the West line of said Block 1, 70.00 feet to the NE corner of lands formerly owned by by Henry Coombe, thence West parallel to the North line of North Street 66.00 feet; th. So. 82.5' to a point that is 3.00 feet North of the NE corner of lands formerly owned by Laura H. Kildow and C.A. Kildow, thence West parallel to the North line of the former Kildow property and the North line of North Street, 102.25 feet to a point that is 103.00 feet East of the East line of Fremont Street, thence North Parallel to the East line of Fremont Street 42.00 feet, thence West parallel to the North line of North Street, 103.00 feet to the place of beginning.

CERTIFICATE: I, James F. Biagi, surveyor, do hereby certify that I have surveyed the property hereon described.

May 7, 1969.

James F. Biagi, R.L.S. 272

WISCONSIN JAMES F. BIAGI LAND SURVEYOR

REVISIONS		
NO.	DATE	BY
1		
2		
3		
4		
5		

PLAT OF SURVEY
JOHN F. KUNKLE PROP.
FREMONT & NORTH STR'S
WHITEWATER, WISCONSIN

DRAWN BY	SCALE	MATERIAL
CHK'D	DATE	DRAWING NO.
TRACED	APP'D	

10-43B