
1

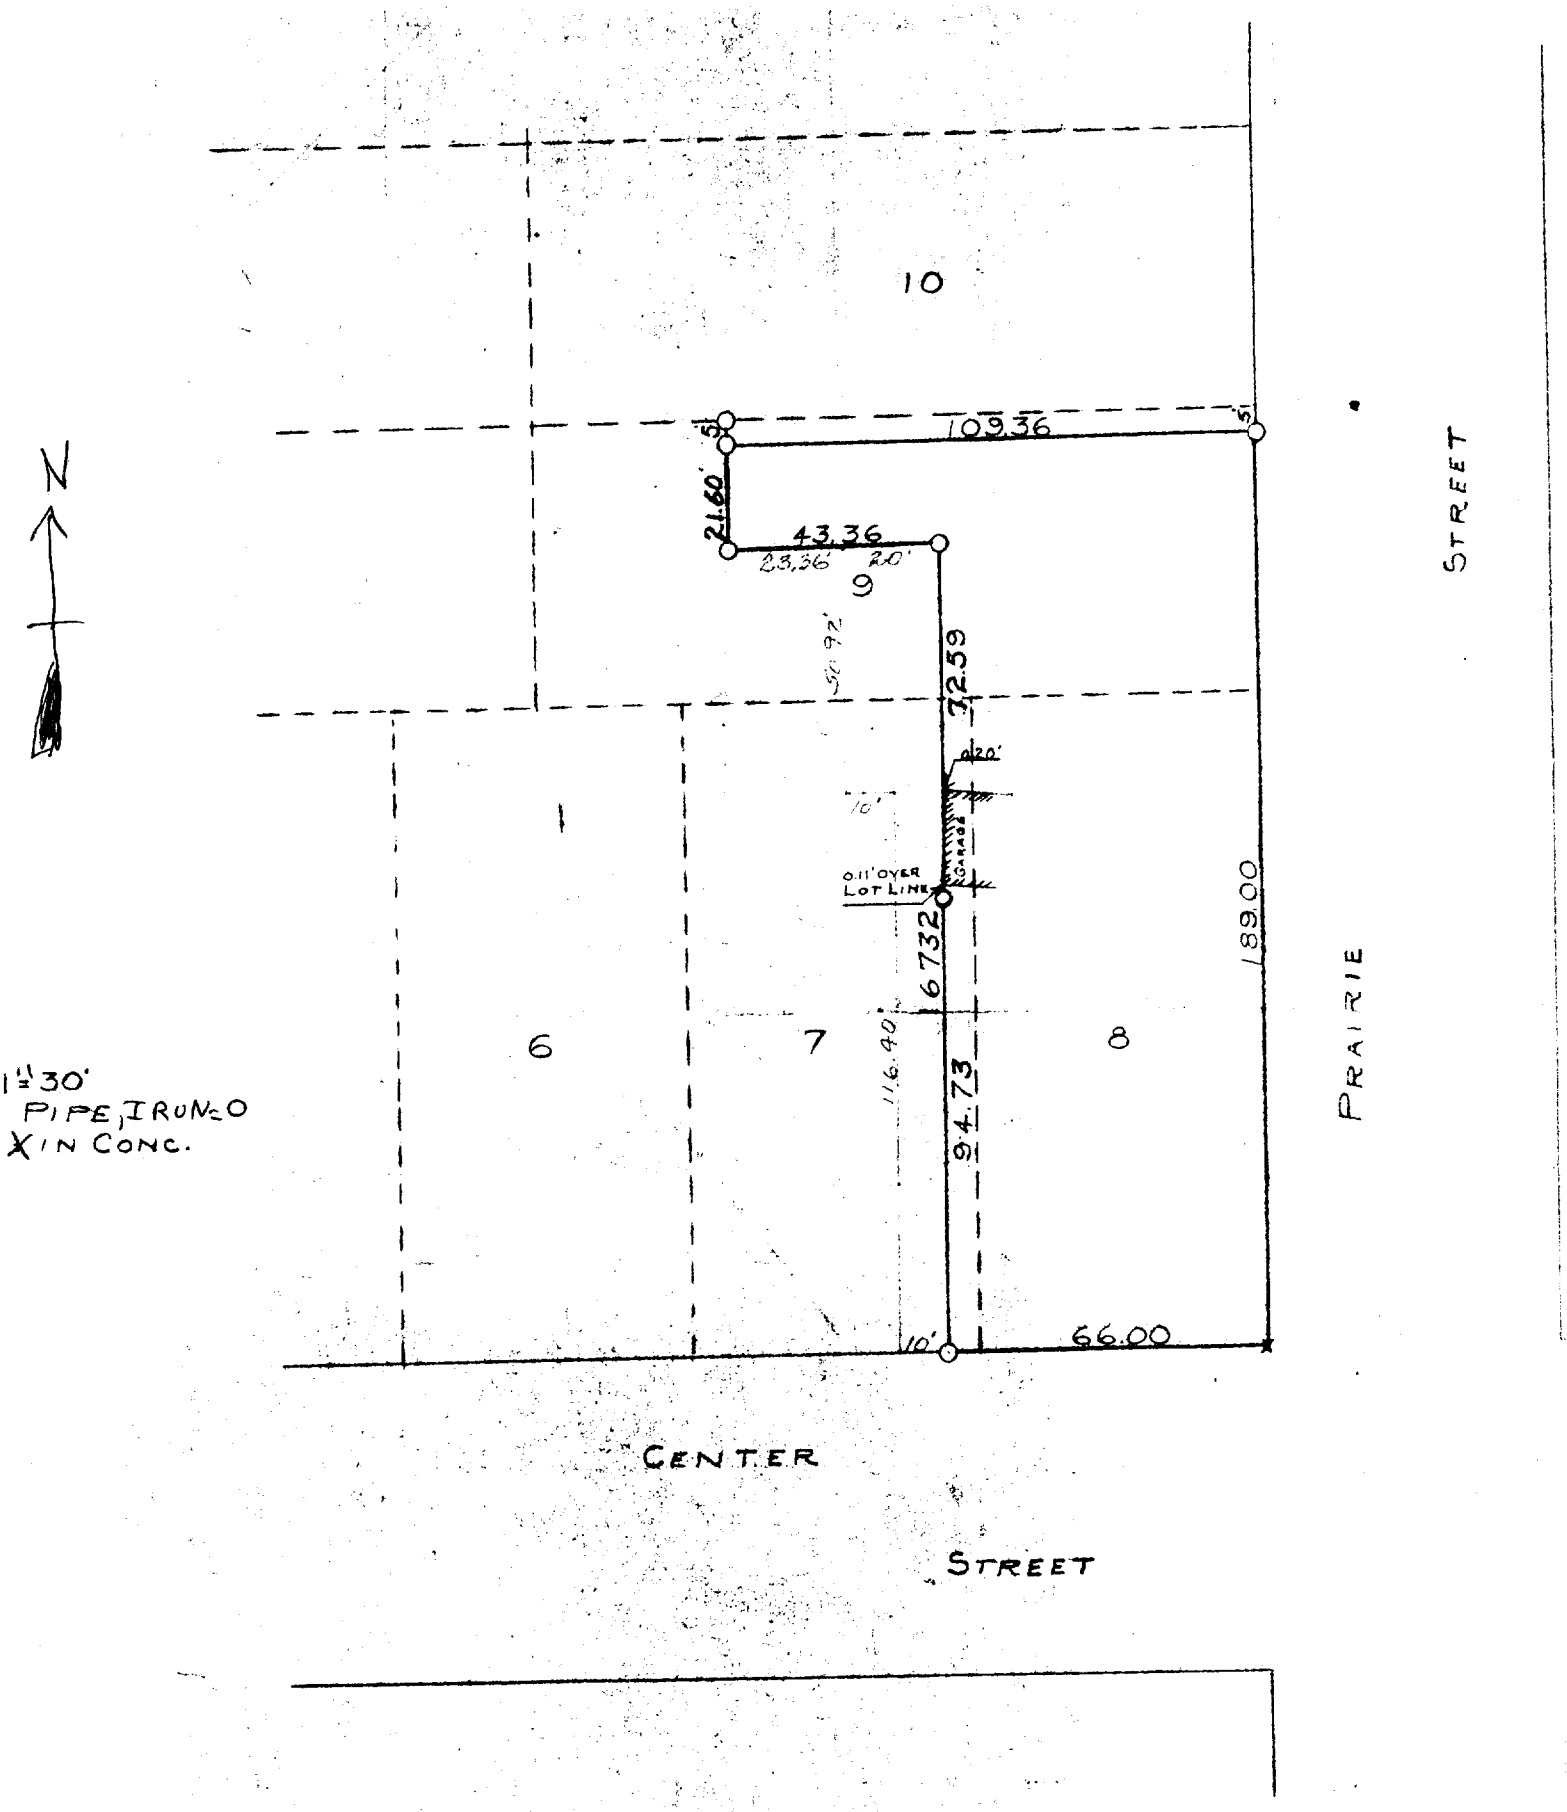


1"=30'
PIPE, IRON
X IN CONC.

PLAT OF SURVEY OF PART OF LOTS 7, 8, AND 9 BLOCK 17 OF CHAPMAN AND LUDINGTONS ADDITION LOCATED IN THE CITY OF WHITEWATER, WALWORTH COUNTY WISCONSIN
NOVEMBER 1950

Lloyd L. Lenzen

10-72J

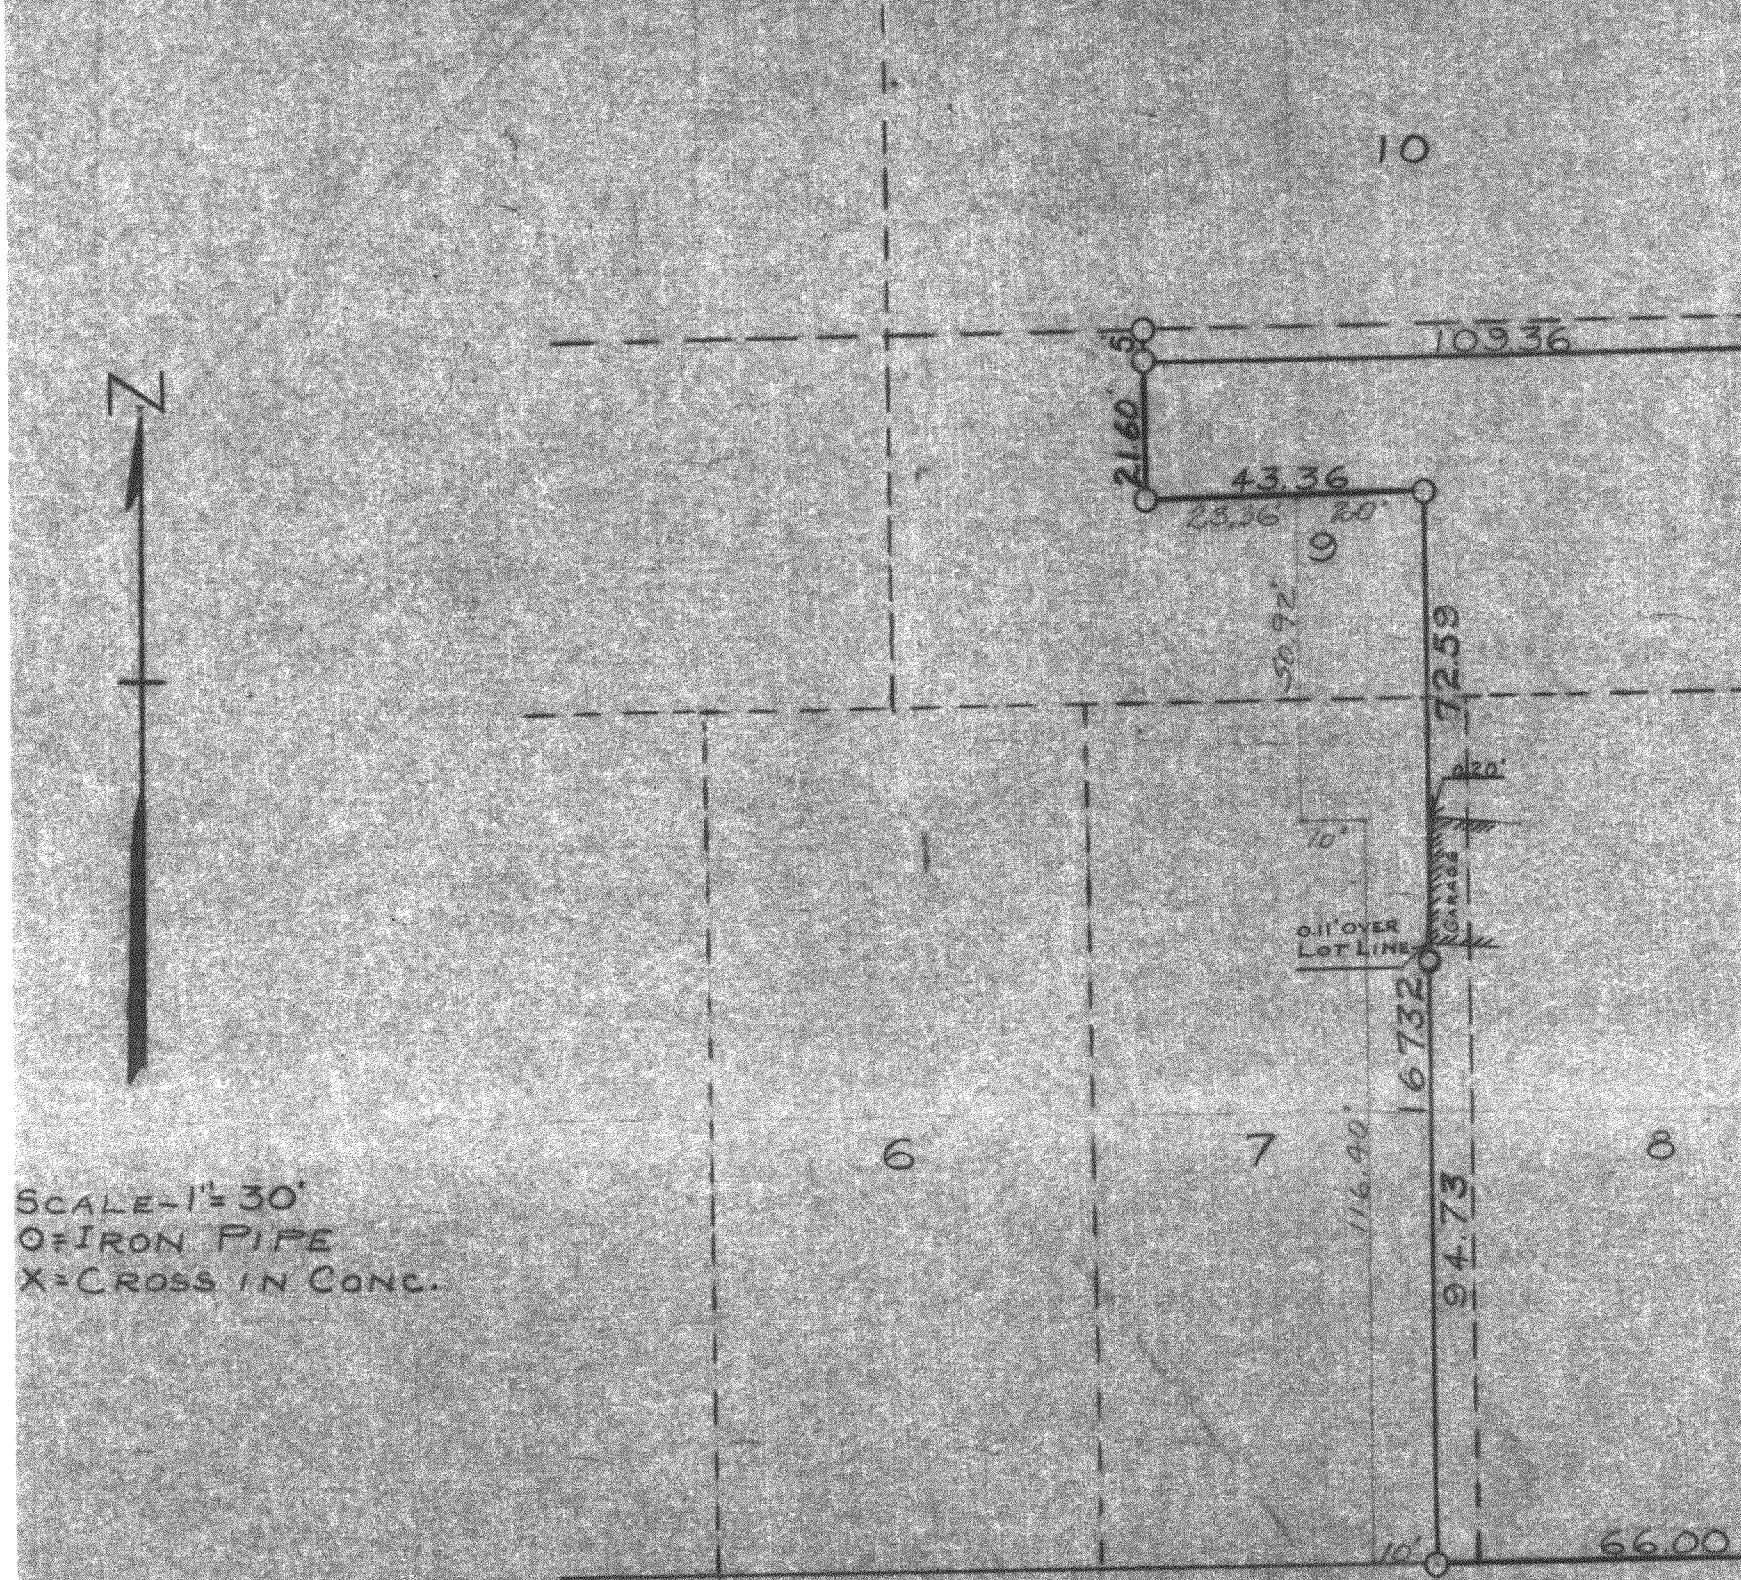

SCALE-1"=30'
O=IRON PIPE
X=CROSS IN CONC.

PLAT OF SURVEY OF PART OF LOTS 7, 8,
BLOCK 17 OF CHAPMAN AND LUDINGTONS ADDI
LOCATED IN THE CITY OF WHITEWATER, WALWORT
COUNTY WISCONSIN
NOVEMBER 1950

Lloyd L. Fen
COUNTY SUR

CL-18