PLAT OF SURVEY

RSV ENGINEERING, INC.
Engineers▫Land Surveyors▫Environmental Scientists
801 MAIN STREET MUKWONAGO, WISCONSIN 53149 (262)363-2004

FOR:TERONOMY BUILDERS DATE:12/29/2004

DESCRIPTION:BEING ALL THAT PART OF LOT 5, BLOCK 3 WATERS EDGE SOUTH SUBDIVSION, LOCATED IN PART OF THE NE1/4, NW1/4, SE1/4, AND SW1/4 OF THE NE1/4 SECTION 9, TOWN 4 NORTH, RANGE 15 EAST, CITY OF WHITEWATER, WALWORTH COUNTY, WISCONSIN.

LEGEND

- ● FOUND IRON PIPE
- 848.10 / 849.10 PROPOSED YARD GRADE / PROPOSED TOP WALL ELEVATION
- ■ 10' OFFSET HOUSE CORNER
- ✳ EXISTING SPOT ELEVATION
- Ⓗ FIRE HYDRANT
- WATER GATE VALVE
- MANHOLE

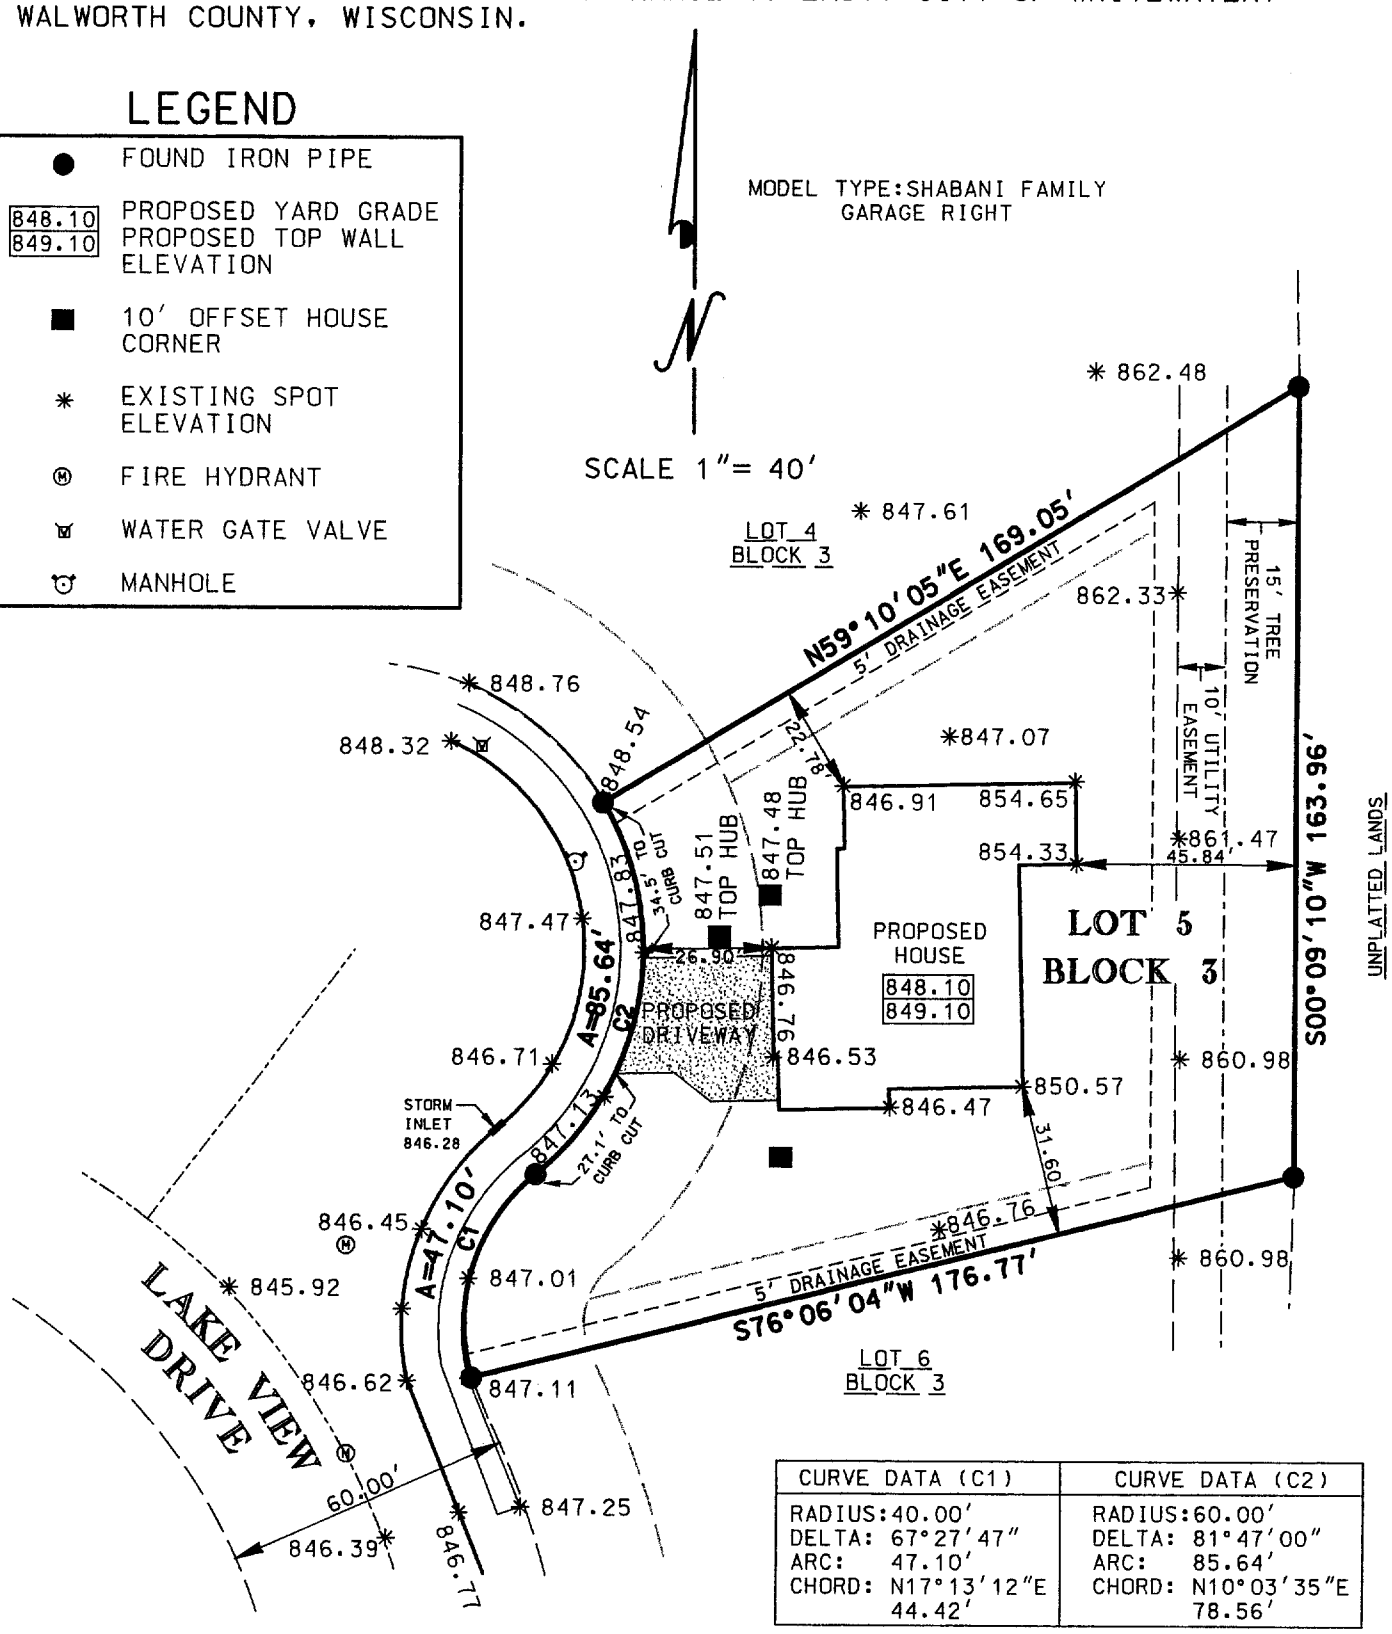

CURVE DATA (C1)	CURVE DATA (C2)
RADIUS:40.00'	RADIUS:60.00'
DELTA: 67°27'47"	DELTA: 81°47'00"
ARC: 47.10'	ARC: 85.64'
CHORD: N17°13'12"E 44.42'	CHORD: N10°03'35"E 78.56'

I PAUL H. VAN HENKELUM R.L.S. # 1931 HEREBY CERTIFY THAT THIS SURVEY WAS MADE IN ACCORDANCE WITH THE MINIMUM STANDARDS FOR PROPERTY SURVEYS (CHAPTER A-E7) STATE OF WISCONSIN AND HAS BEEN PREPARED UNDER MY DIRECTION AND CONTROL AND IS CORRECT TO THE BEST OF MY KNOWLEDGE AND BELIEF.

RECEIVED MAY 2 1 2005

WISCONSIN PAUL H. VAN HENKELUM S-1931 MUKWONAGO, WI LAND SURVEYOR

1/5/05

PAUL H. VAN HENKELUM, R.L.S. # 1931
RSVDATA6/04'SURVEYS/J04296.DGN

WES 00018

010-737