PLAT OF SURVEY

RSV ENGINEERING, INC.
Engineers▫Land Surveyors▫Environmental Scientists
801 MAIN STREET MUKWONAGO, WISCONSIN 53149 (262)363-2004


FOR: TERONOMY BUILDERS DATE:03/17/2006

DESCRIPTION:BEING ALL THAT PART OF LOT 10 BLOCK 2 WATERS EDGE SOUTH SUBDIVSION, LOCATED IN PART OF THE NE 1/4, NW 1/4, SE 1/4, AND SW$^{1}/_{4}$ OF THE NE$^{1}/_{4}$ OF SECTION 9, TOWN 4 NORTH, RANGE 15 EAST, CITY OF WHITEWATER, WALWORTH COUNTY, WISCONSIN.

LINE TABLE

BEARING	DISTANCE
N89°28'37"W	17.40'

CURVE #1
DELTA: 86°53'21"
RADIUS:120.00'
ARC: 181.98'
CHORD: N46°01'53"W
165.04'

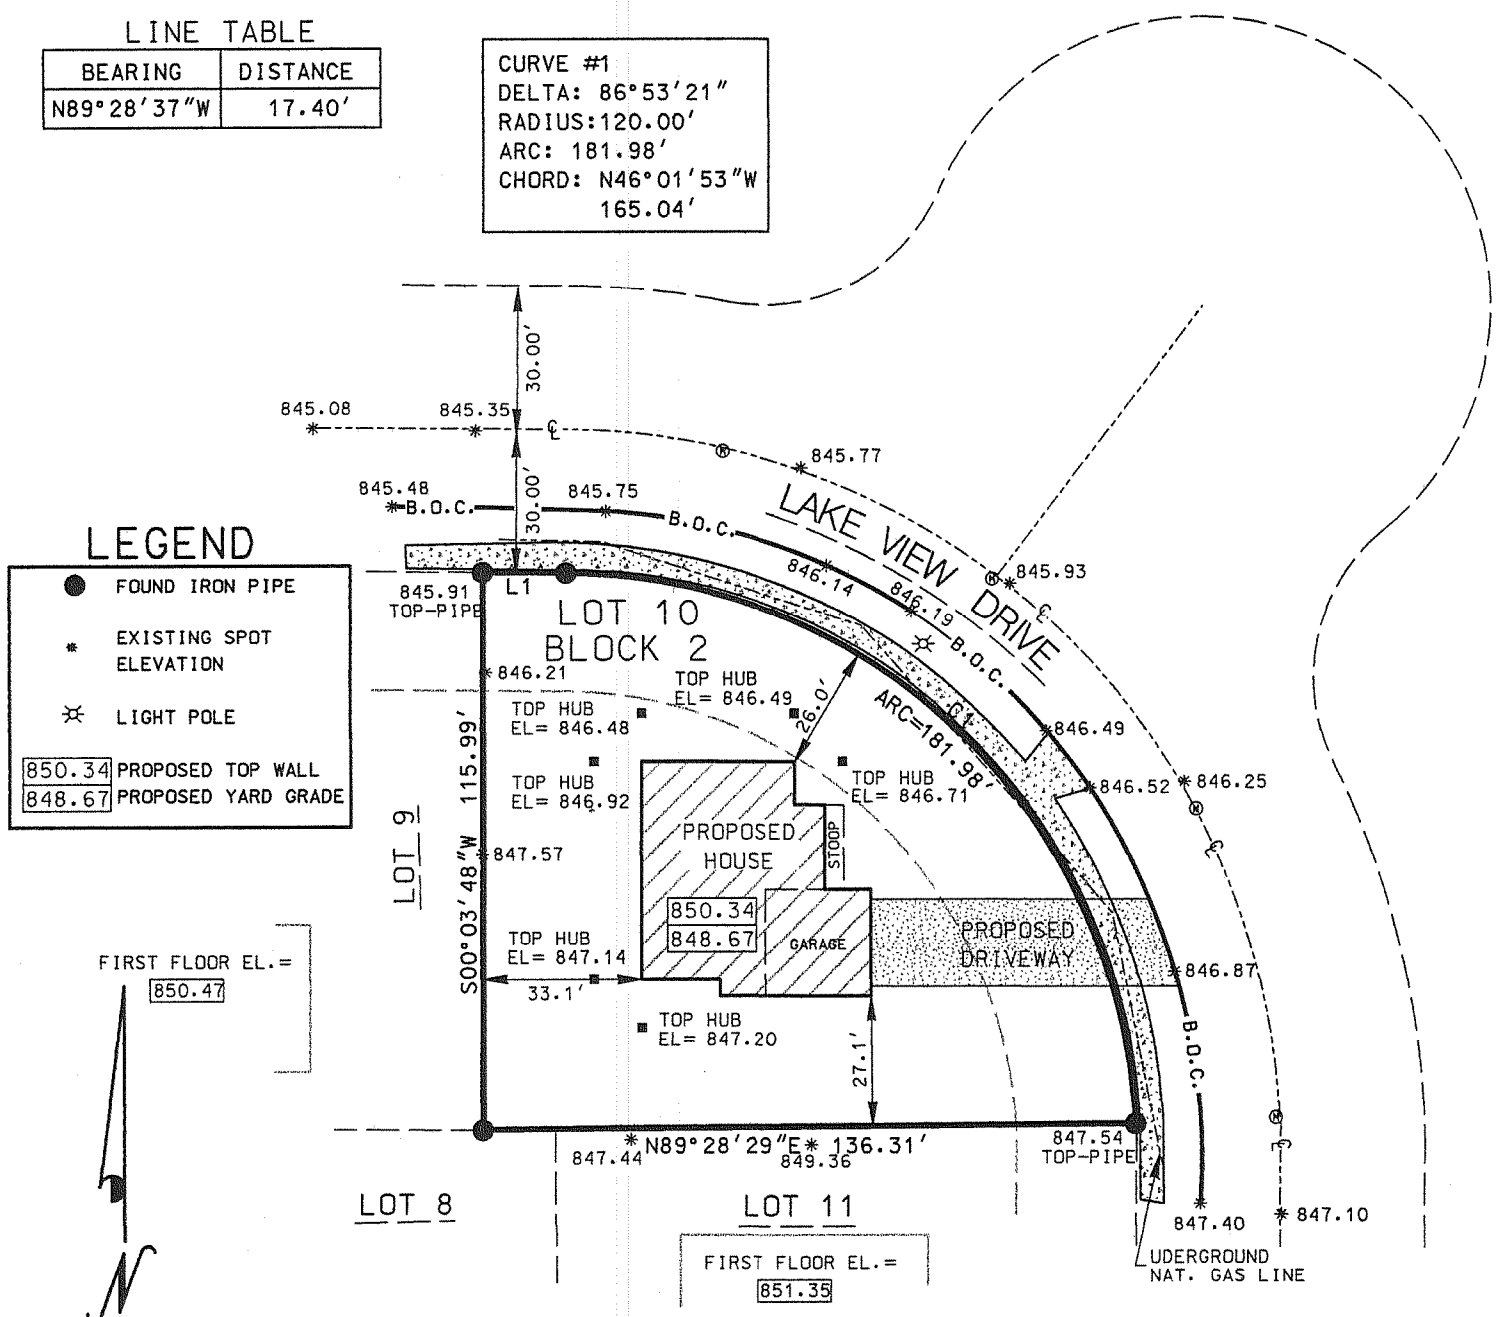

RECEIVED
DEC 2 7 2006

I MICHAEL A. GREESON R.L.S. # 2770 HEREBY CERTIFY THAT THIS SURVEY WAS MADE IN ACCORDANCE WITH THE MINIMUM STANDARDS FOR PROPERTY SURVEYS (CHAPTER A-E7) STATE OF WISCONSIN AND HAS BEEN PREPARED UNDER MY DIRECTION AND CONTROL AND IS CORRECT TO THE BEST OF MY KNOWLEDGE AND BELIEF.

WISCONSIN
Michael A. Greeson
S-2770
East Troy
Wis
LAND SURVEYOR

MICHAEL A. GREESON, R.L.S. # 2770
RSV#06016SURVEY.DGN