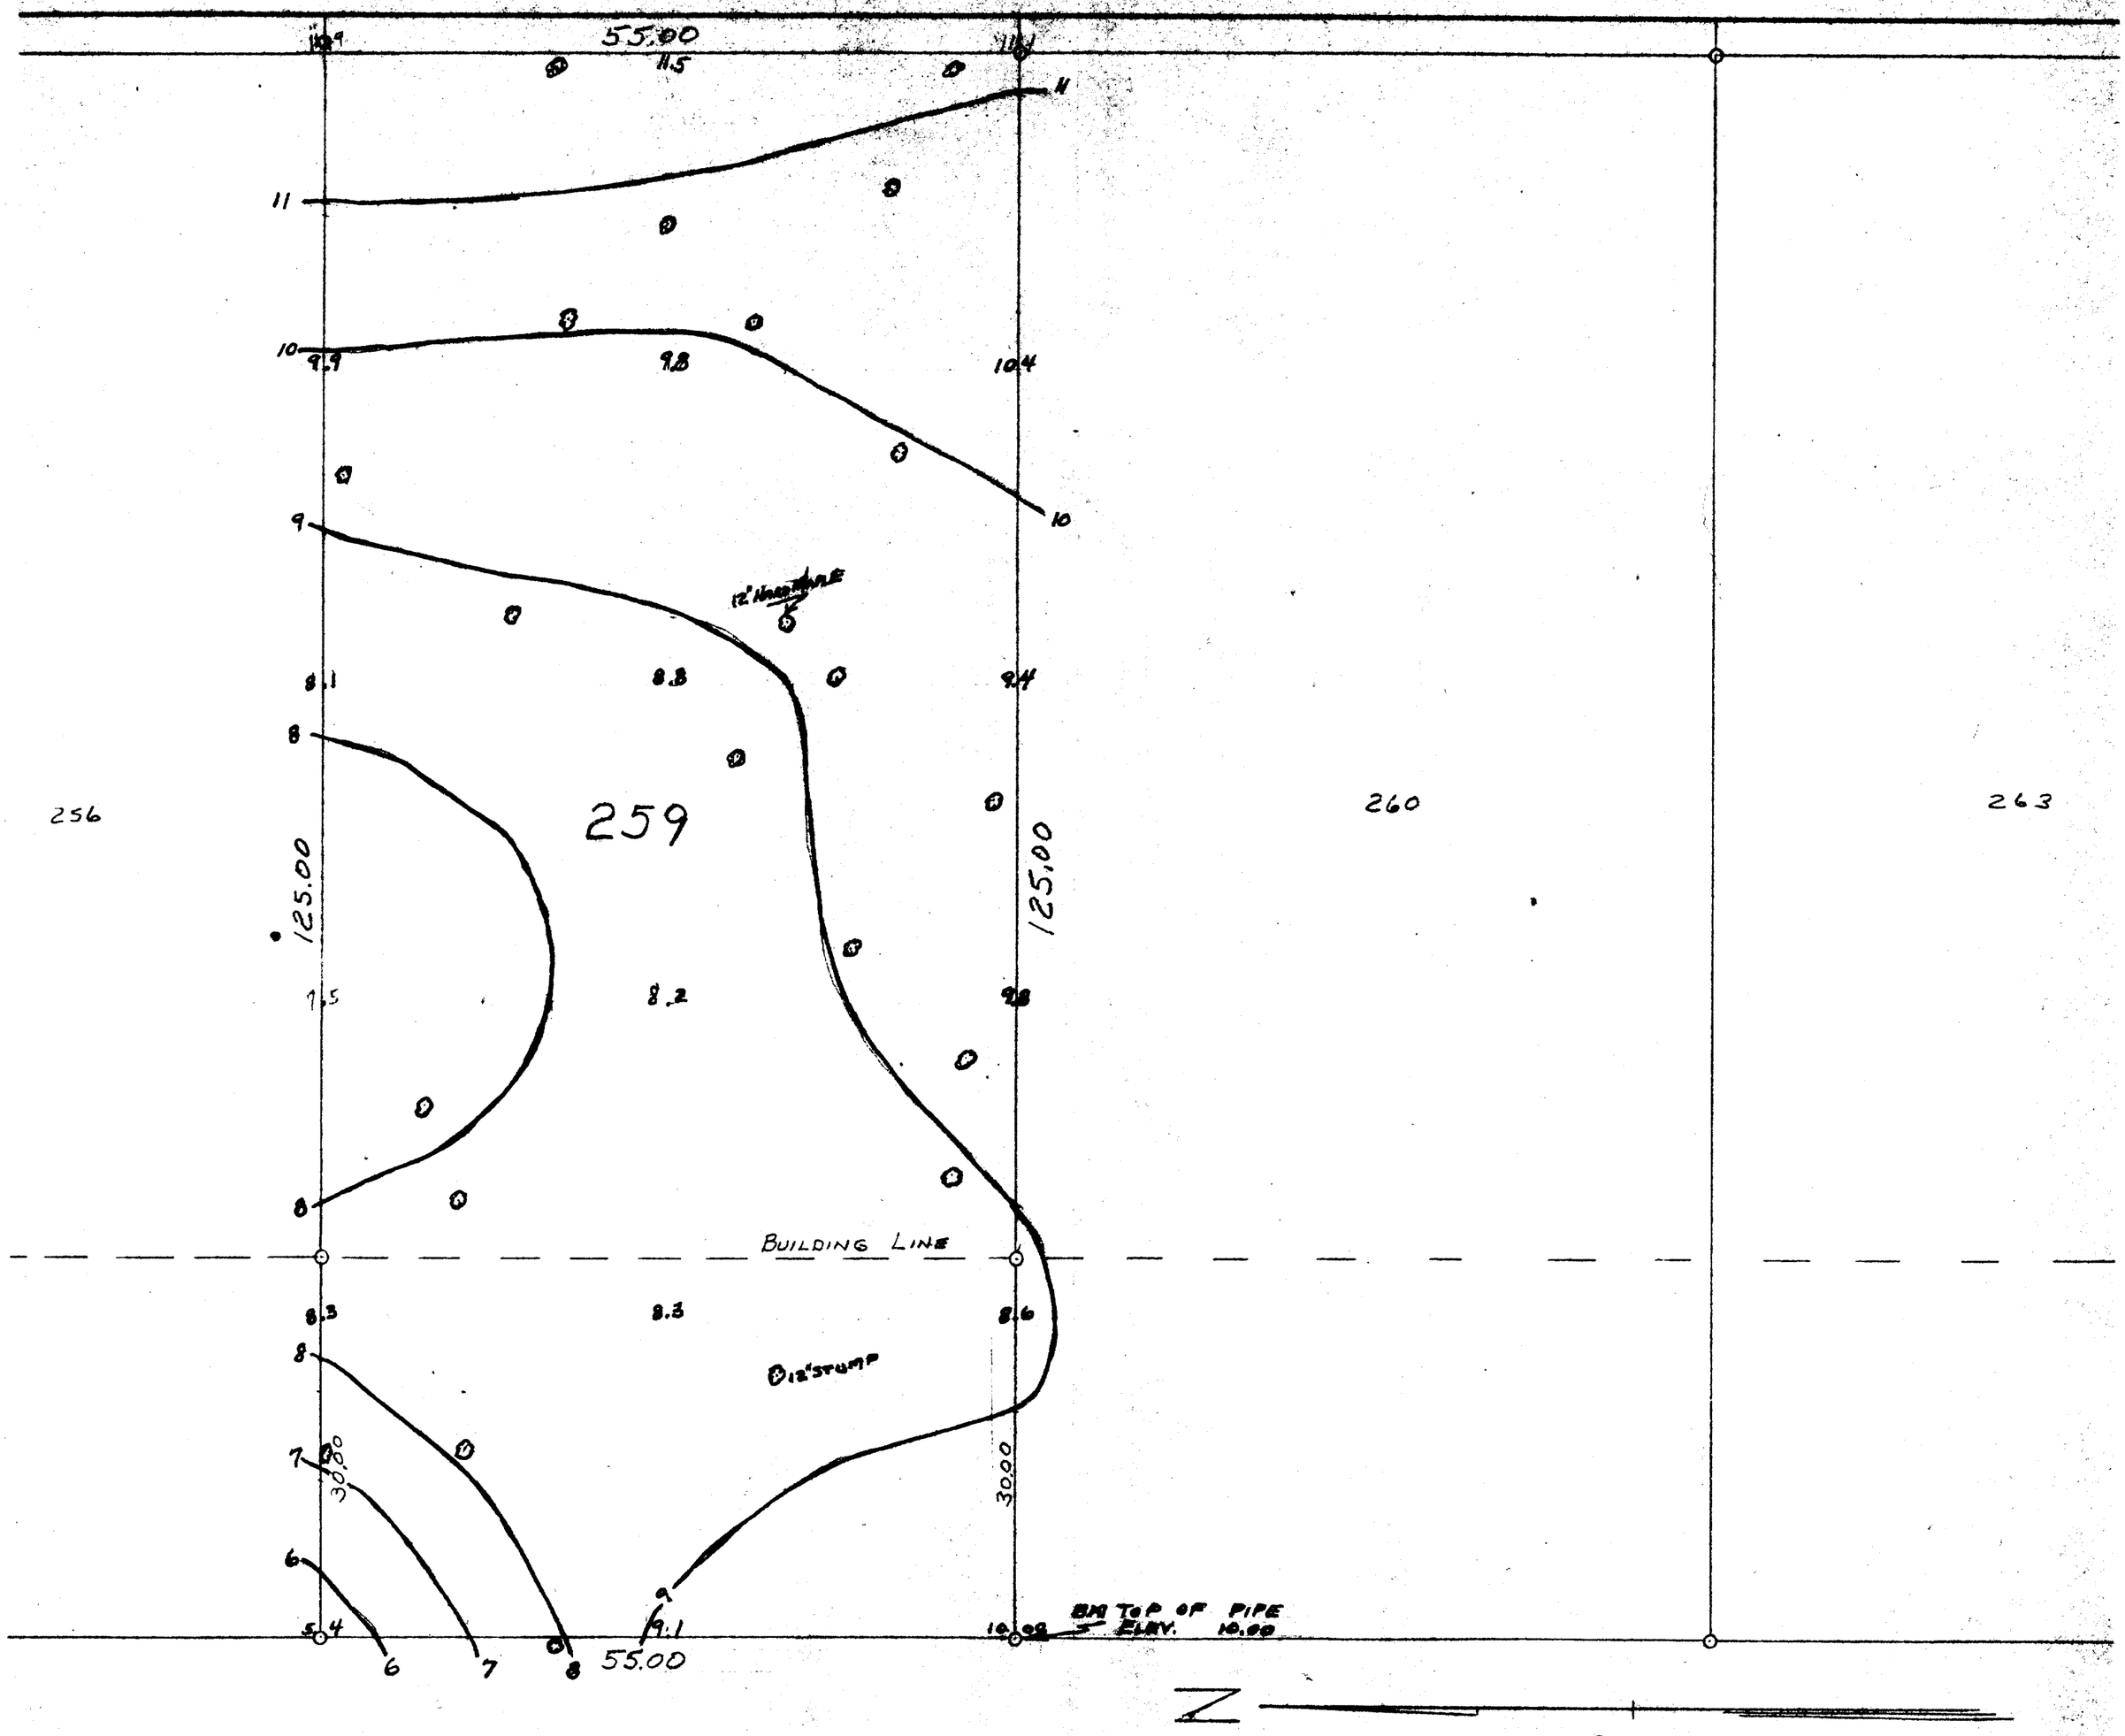

O – IRON PIPE

⊗ – INDICATES TREE (ALL TREES ARE 12"-18" BL OAK, EXCEPT NOT

40'

1.80 5.00 6.66

CIRCLE PARKWAY PRIVATE

PLAT OF SURVEY
OF
LOT 259 OF 3RD ADDITION
TO
CEDAR POINT PARK LOCATED IN
THE VILLAGE OF WILLIAMS BAY
WALWORTH COUNTY, WISCONSIN

Floyd P. Jensen
SURVEYOR

SCALE 1" = 10'

DATE SEPT. 1955

WCP3-50

11-132