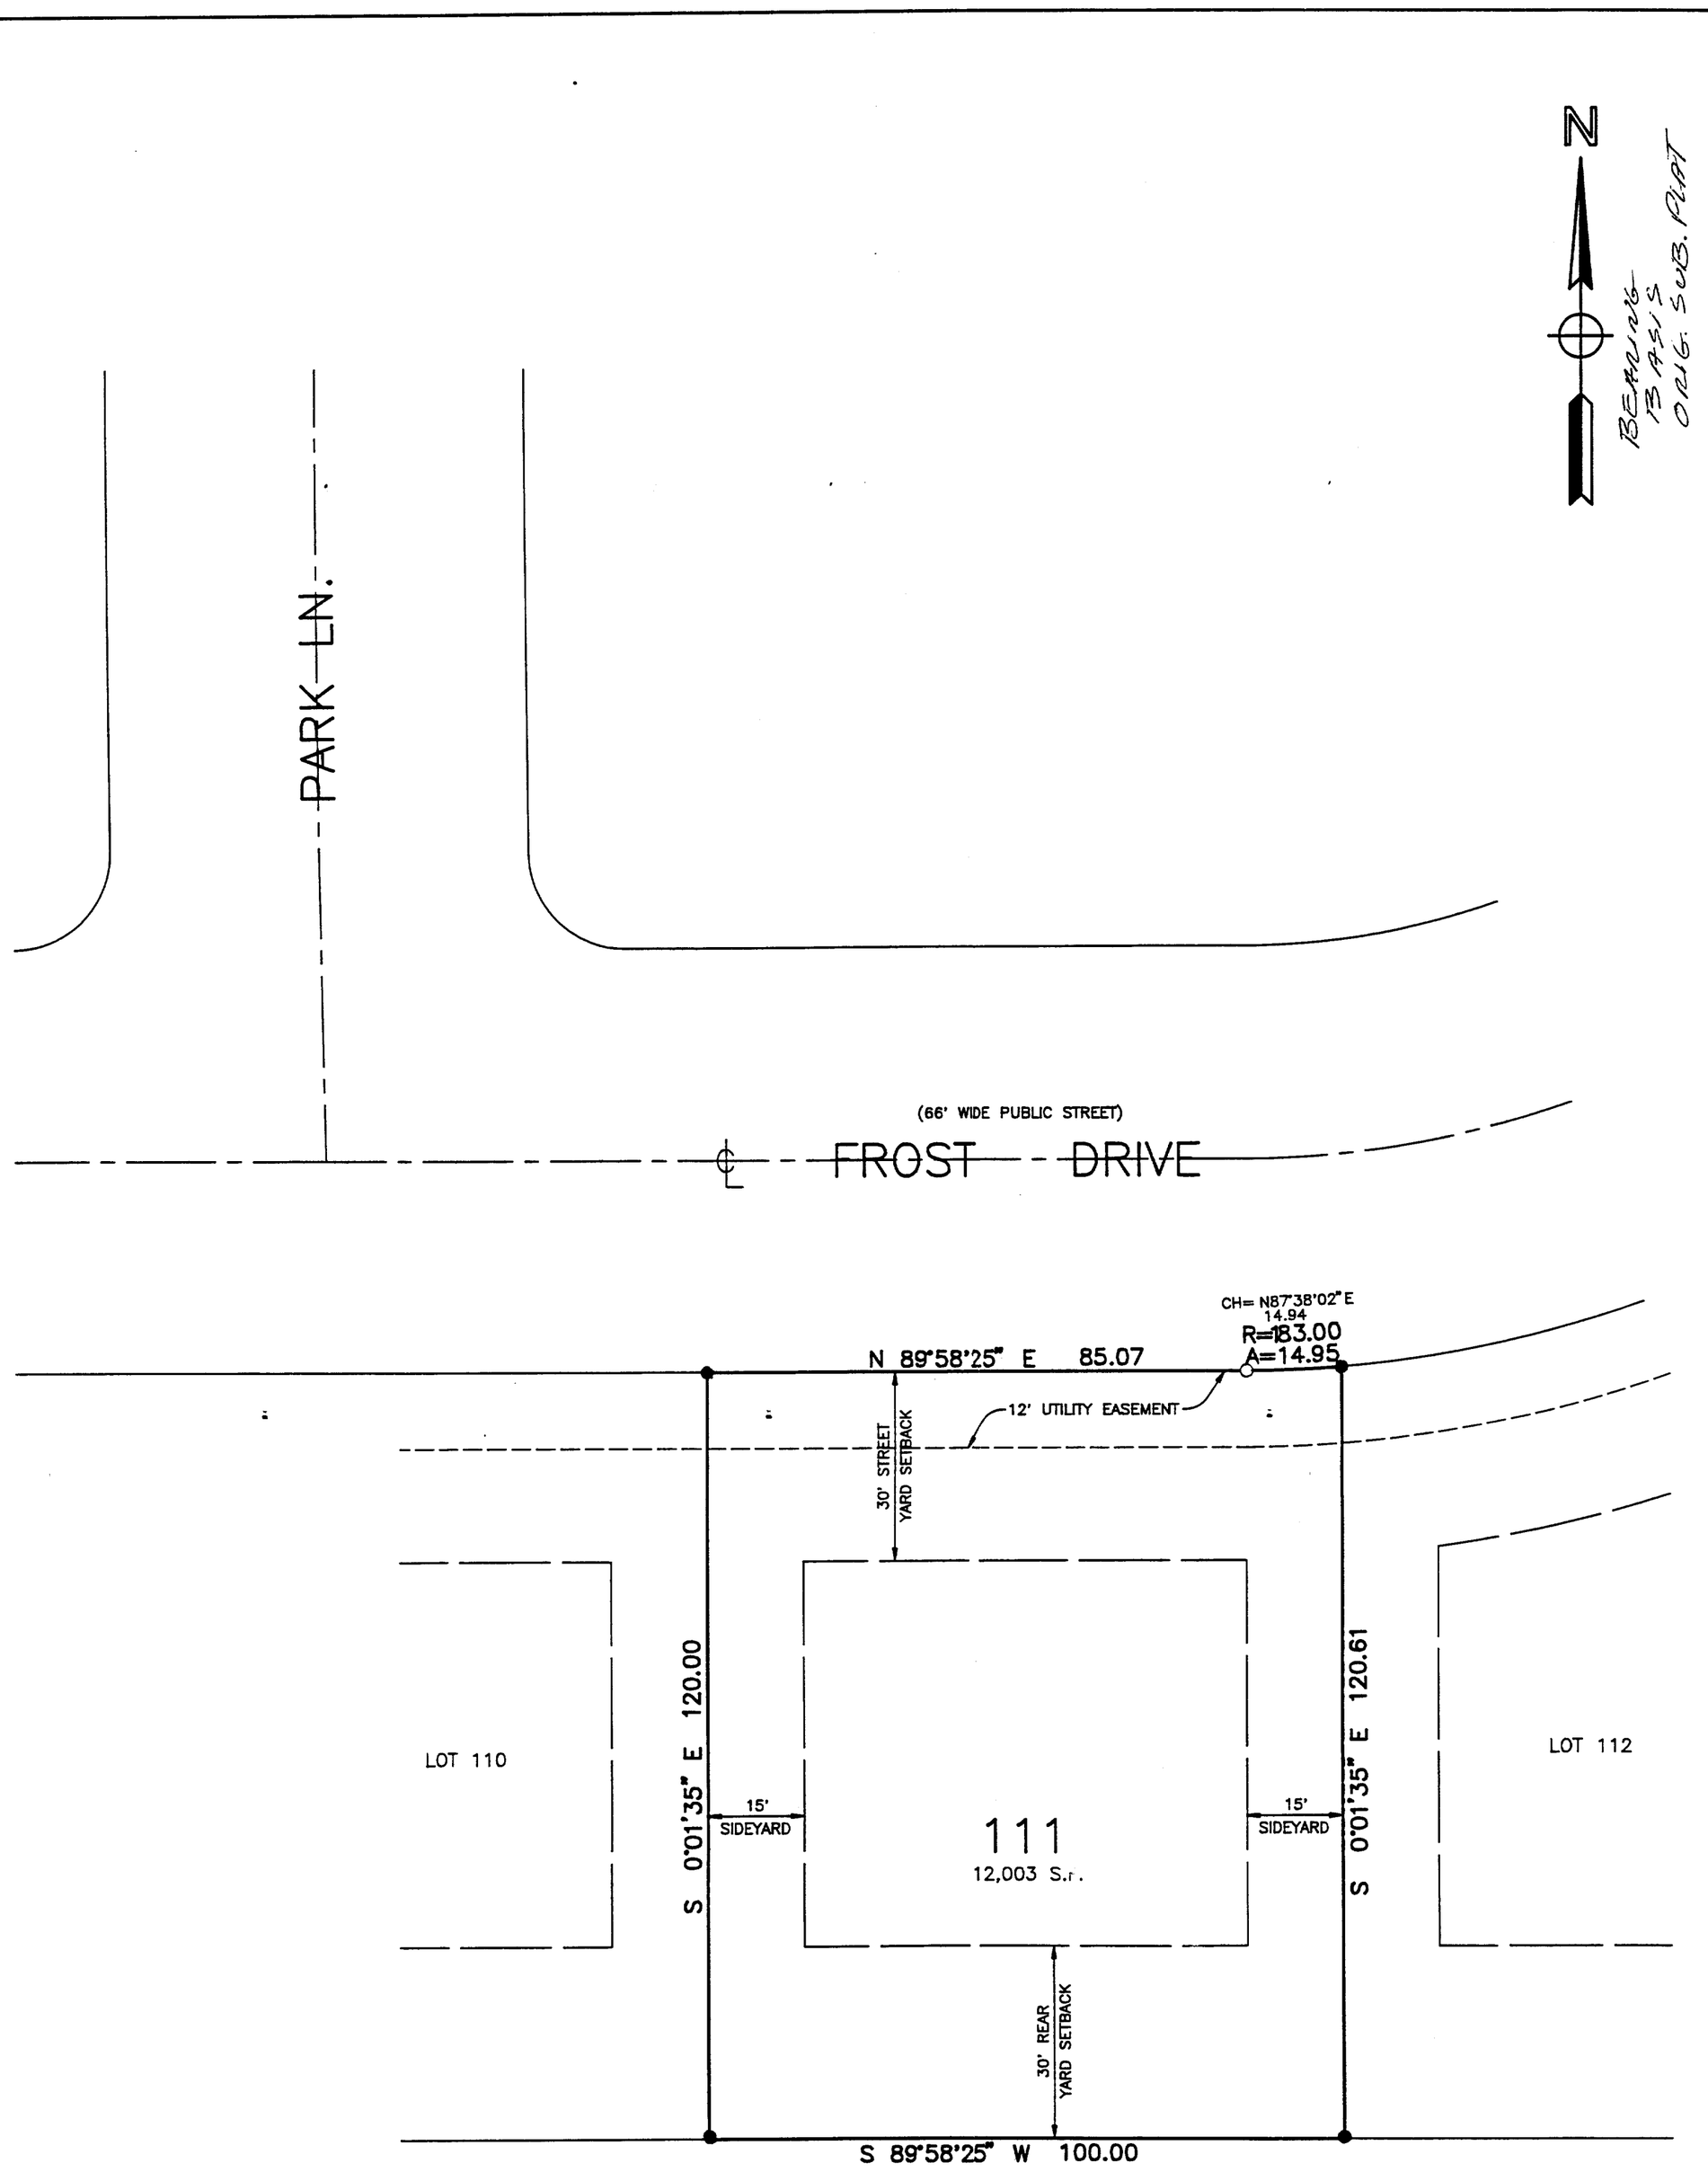


MAP LEGEND

- ⊠ =IRON PIPE STAKE FOUND – 1" DIA.
- ◎ =IRON PIPE STAKE FOUND – 1.5" DIA.
- ⊗ =IRON PIPE STAKE FOUND – 2" DIA.
- ● =IRON REBAR STAKE FOUND – 0.75" DIA.
- ◔ =CONCRETE MONUMENT FOUND – 6" DIA.
- ○ =IRON REBAR STAKE SET – 1.2" DIA X 30" X 4.3 LB/FT

ALL OTHER LOT CORNERS = IRON REBAR STAKE SET – 0.75" DIA. X 24" X 1.3 LB/FT

RECEIVED
OCT 18 2000

WORK ORDERED BY: PAT MOORE – 8/30/2000 Baywood Hts LTD DATE:

AUG 31 2000 WBW2-62

LEGAL DESCRIPTION OF LAND SURVEYED:

LOT **111** OF BAYWOOD HEIGHTS ADDITION NO. 2 IN THE VILLAGE OF WILLIAMS BAY, WALWORTH COUNTY, WISCONSIN ACCORDING TO THE PLAT THEREOF RECORDED WITH THE WALWORTH COUNTY REGISTER OF DEEDS IN CABINET B OF PLATS ON SLIDE 97 AS DOCUMENT NO. 197248.

NOTE: COPIES OF THIS MAP TO WHICH THE FOLLOWING CERTIFICATE WILL APPLY SHOW SURVEYOR'S ORIGINAL SEAL AND SIGNATURE IN RED INK. COPIES BY ANY OTHER MEANS MAY HAVE ALTERATIONS WHICH DO NOT REPRESENT THE SURVEYOR'S WORK PRODUCT.

I HEREBY CERTIFY THAT THE ABOVE DESCRIBED PROPERTY HAS BEEN SURVEYED UNDER MY DIRECTION AND THAT THE ABOVE MAP IS A TRUE REPRESENTATION THEREOF AND SHOWS THE SIZE AND LOCATION OF THE PROPERTY AND ITS EXTERIOR BOUNDARIES. THIS SURVEY IS MADE FOR THE USE OF THE PRESENT OWNERS OF THE PROPERTY, AND ALSO THOSE WHO PURCHASE, MORTGAGE, OR GUARANTEE THE TITLE THERETO WITHIN ONE YEAR FROM THE DATE HEREOF.

DATED: 8/31/2000

PETER S. GORDON R.L.S. 2101

PETER S. GORDON S-2101 BERLIN WI LAND SURVEYOR

BAYWOOD HEIGHTS ADDITION NO. 2

Village of Williams Bay
Walworth County, Wisconsin

PLAT OF SURVEY of LOT 111

No. 411 FROST DRIVE

FARRIS, HANSEN & ASSOCIATES, INC.
Engineering, Architecture, Surveying
7 Ridgway Court P.O. Box 437
ELKHORN, WISCONSIN 53121
Office: (414) 723-2098
Fax: (414) 723-5886

REVISIONS

PROJECT NO. 3228

DATE

SHEET NO. 1 of 1

011 - 1501

WBW2-62