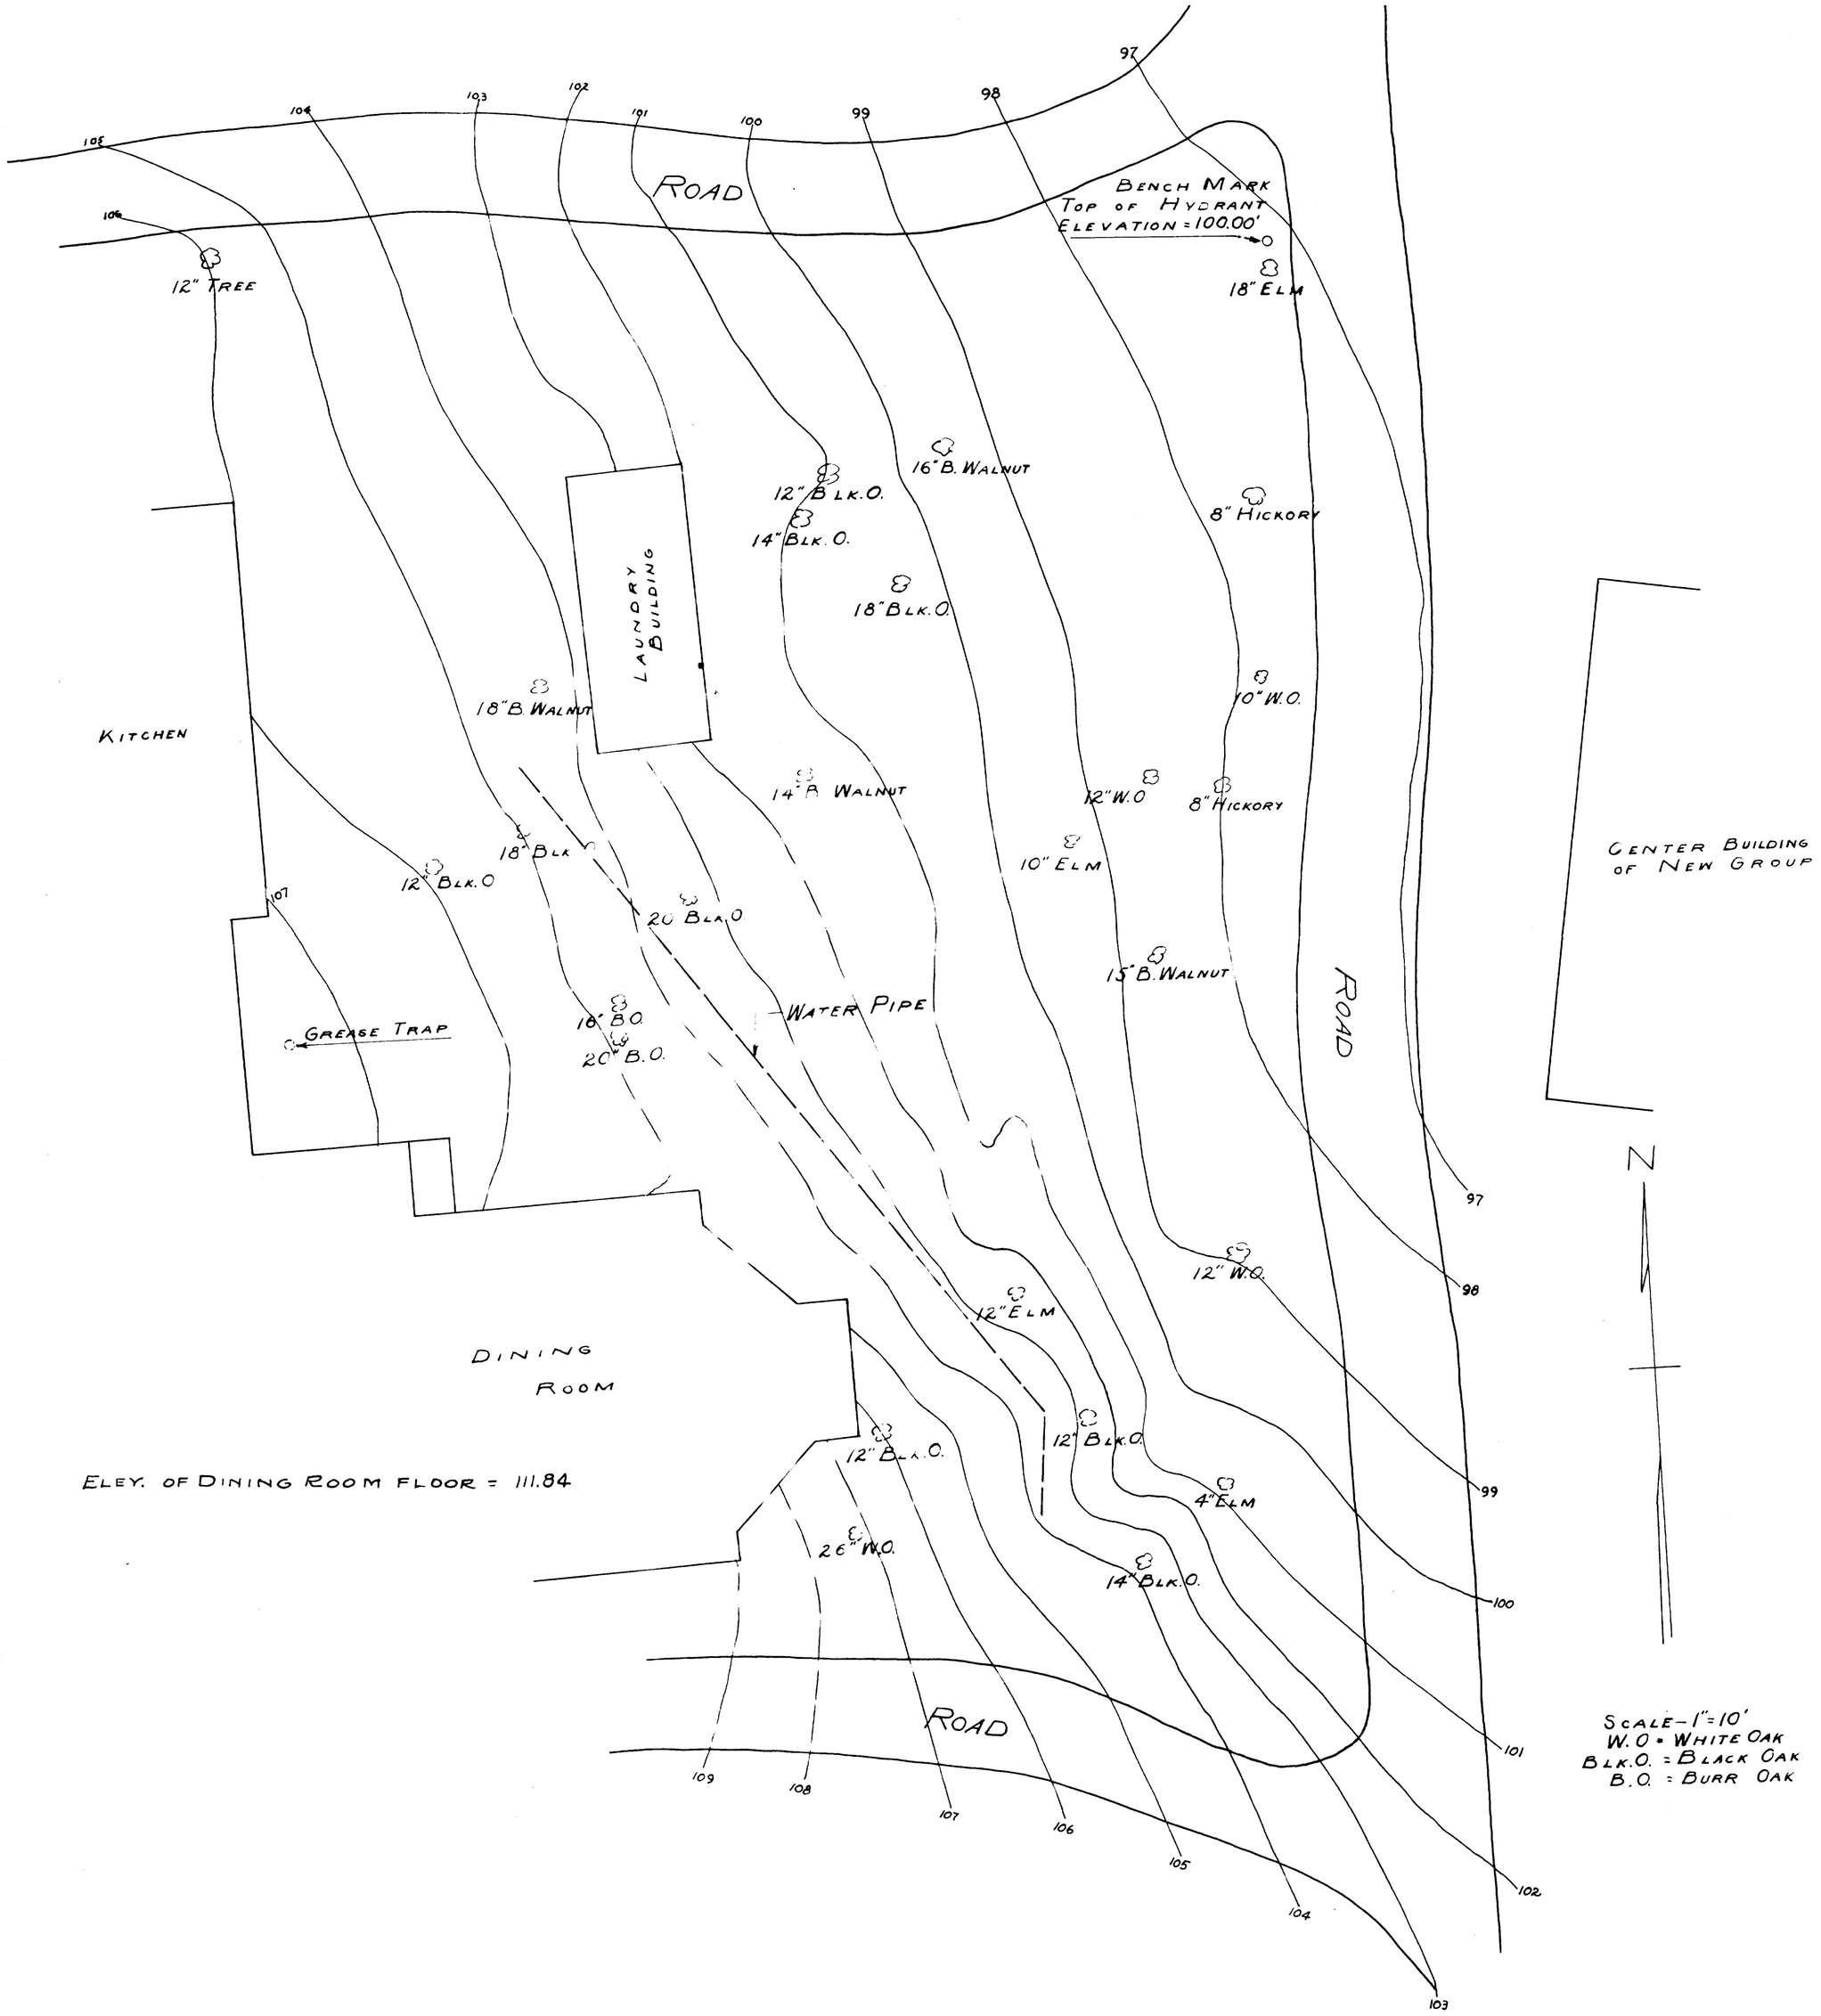


SCALE – 1" = 10'
W. O = WHITE OAK
BLK. O. = BLACK OAK
B. O. = BURR OAK

PLAT OF A TOPOGRAPHICAL SURVEY OF PART OF CONFERENCE POINT CAMP PROPERTY LOCATED IN WILLIAMS BAY WISCONSIN.

JAN. 1948

Floyd L. Jensen
COUNTY SURVEYOR

11-39 J

UP-72