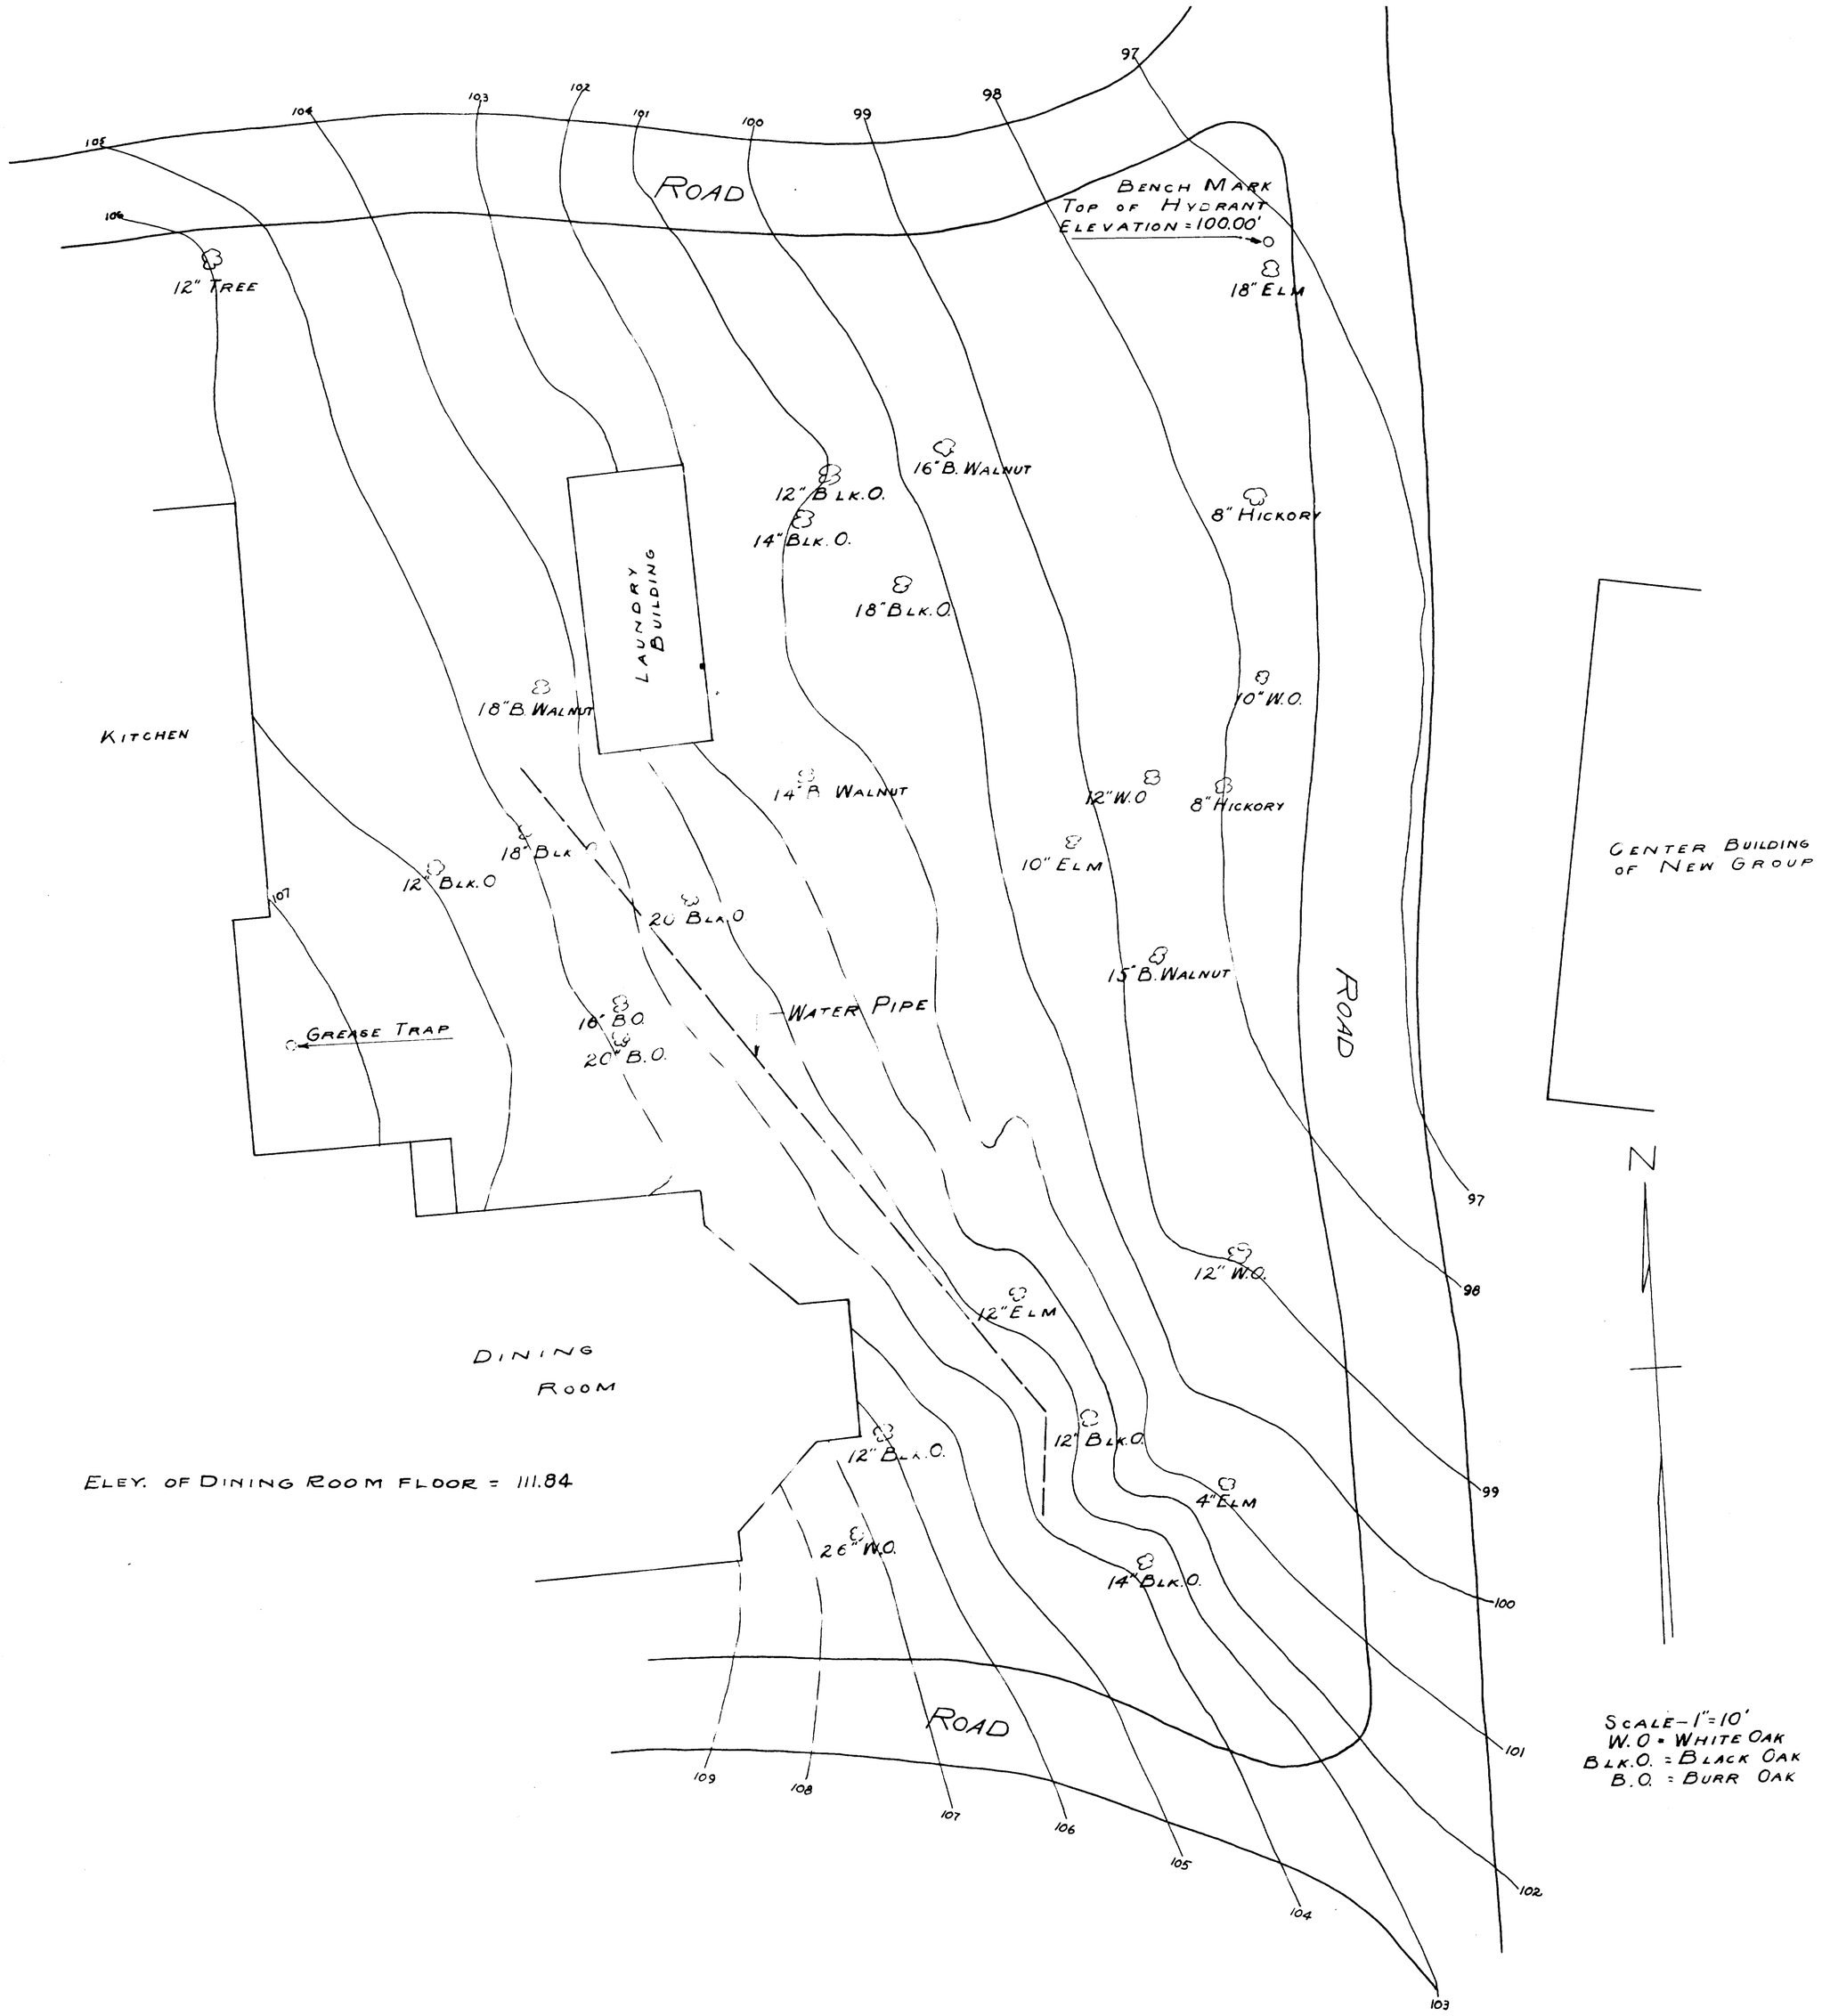

PLAT OF A TOPOGRAPHICAL SURVEY OF PART OF CONFERENCE POINT CAMP PROPERTY LOCATED IN WILLIAMS BAY WISCONSIN.

JAN. 1948

Floyd L. Jensen
COUNTY SURVEYOR

11-39

UP-72