DUNHAM SURVEYING, S. C.
SURVEYING & SUBDIVIDING
DELAVAN, WISCONSIN 53115

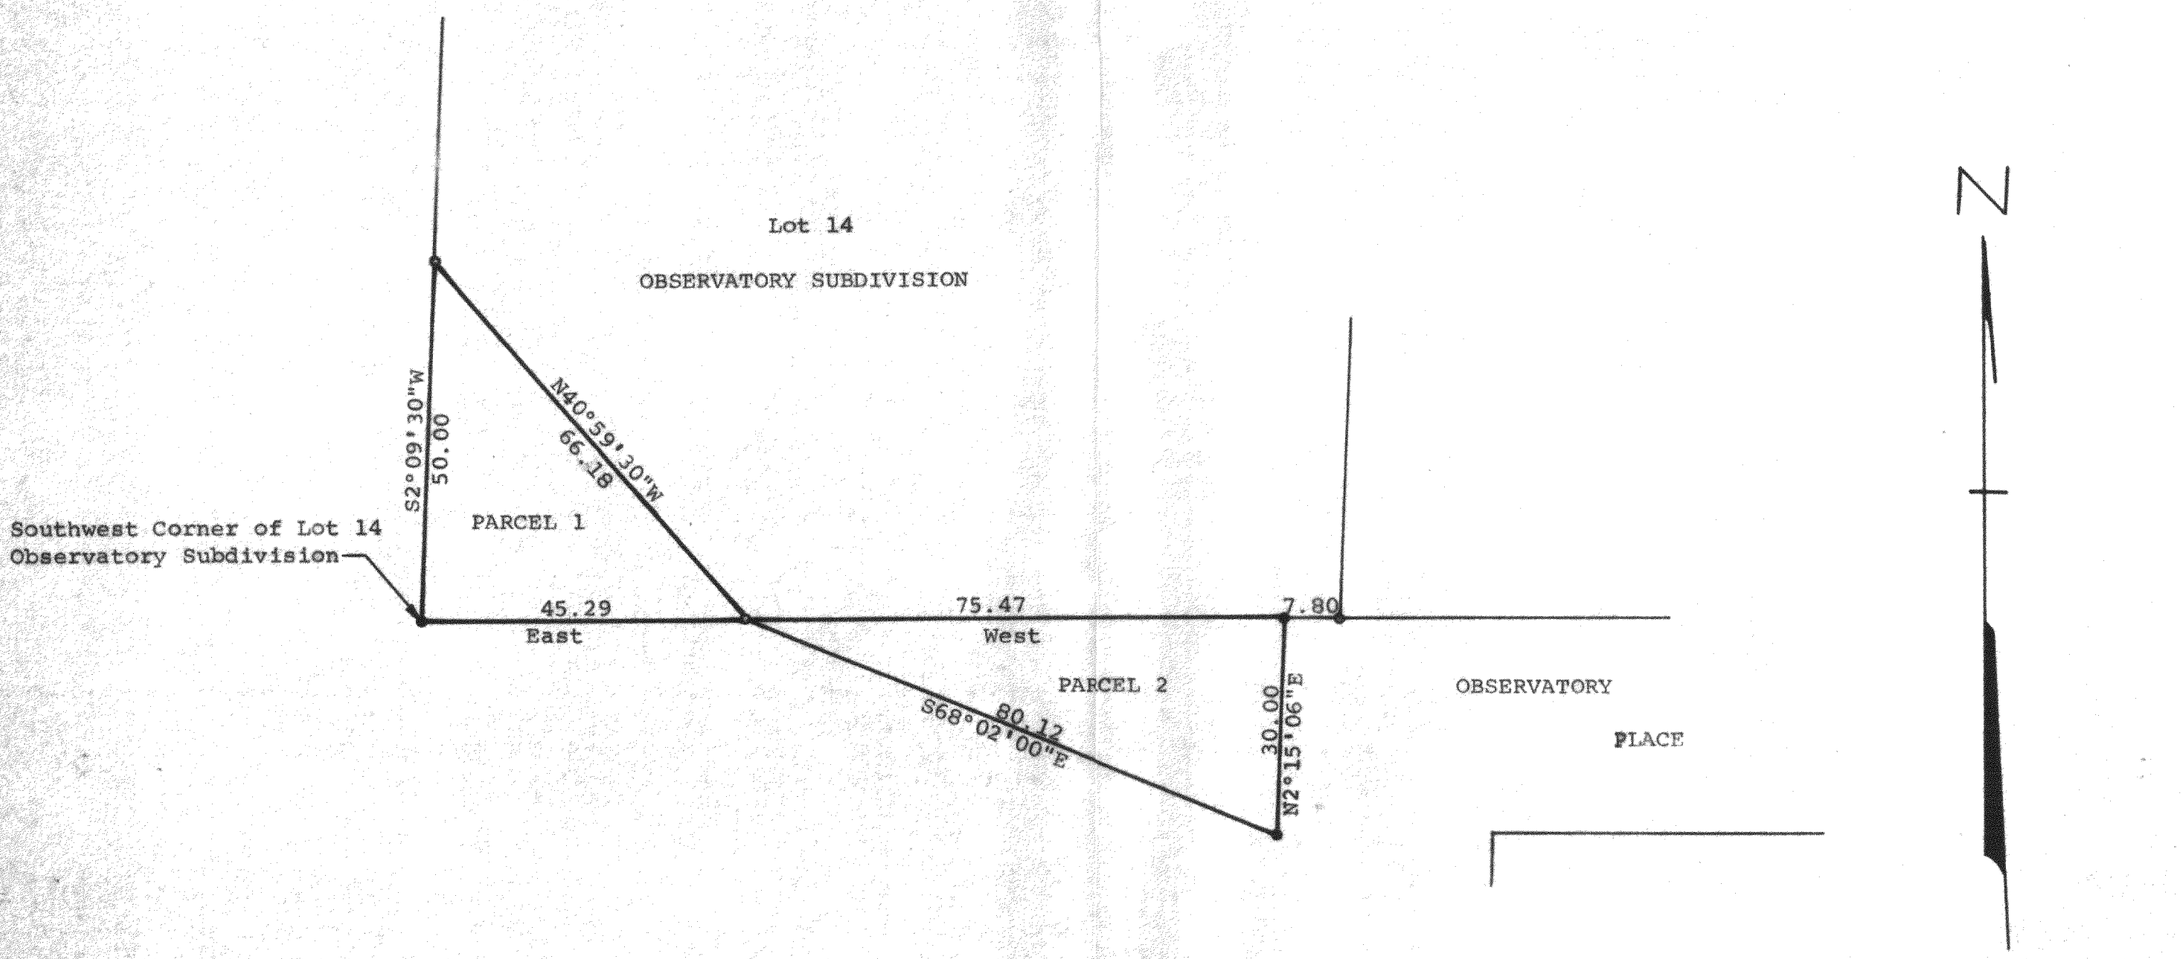

Plat of survey of:
Parcel 1:
A parcel of land located in Lot 14, Observatory Subdivision, located in the Village of Williams Bay, Walworth County, Wisconsin, described as follows: Beginning at the southwest corner of said Lot 14; thence East along the south line of said lot 45.29 feet; thence N40°59'30"W 66.18 feet to a point on the west line of said Lot 14; thence S2°09'30"W along the west line of said lot 14, 50.00 feet to the place of beginning.

Parcel 2:
A parcel of land located in the Southwest ¼ of Section 1, T1N, R16E, Village of Williams Bay, Walworth County, Wisconsin, described as follows: Commencing at the southwest corner of Lot 14, Observatory Subdivision located in said Southwest ¼; thence East along the south line of said Lot 14, 45.29 feet to the place of beginning; thence S68°02'00"E 80.12 feet; thence N2°15'06"E along the west end of Observatory Place, (a street located in said subdivision), 30.00 feet to the south line of said Lot 14; thence West along the south line of said Lot 14, 75.47 feet to the place of beginning.
February 20, 1981.

George T. Dunham, Surveyor

WISCONSIN
GEORGE T. DUNHAM
DELAVAN, WIS.
LAND SURVEYOR

Parcel 1 - 1131.80 sq ft
Parcel 2 - 1131.60 sq ft

K & E 10-9153

11-401-D

Pf www 11