
FARRIS, HANSEN & ASSOCIATES, INC.

ENGINEERING, SURVEYING & LAND PLANNING

718 W. WALWORTH ST. - BOX 467 - ELKHORN, WI..

PHONE: 414-723-2088

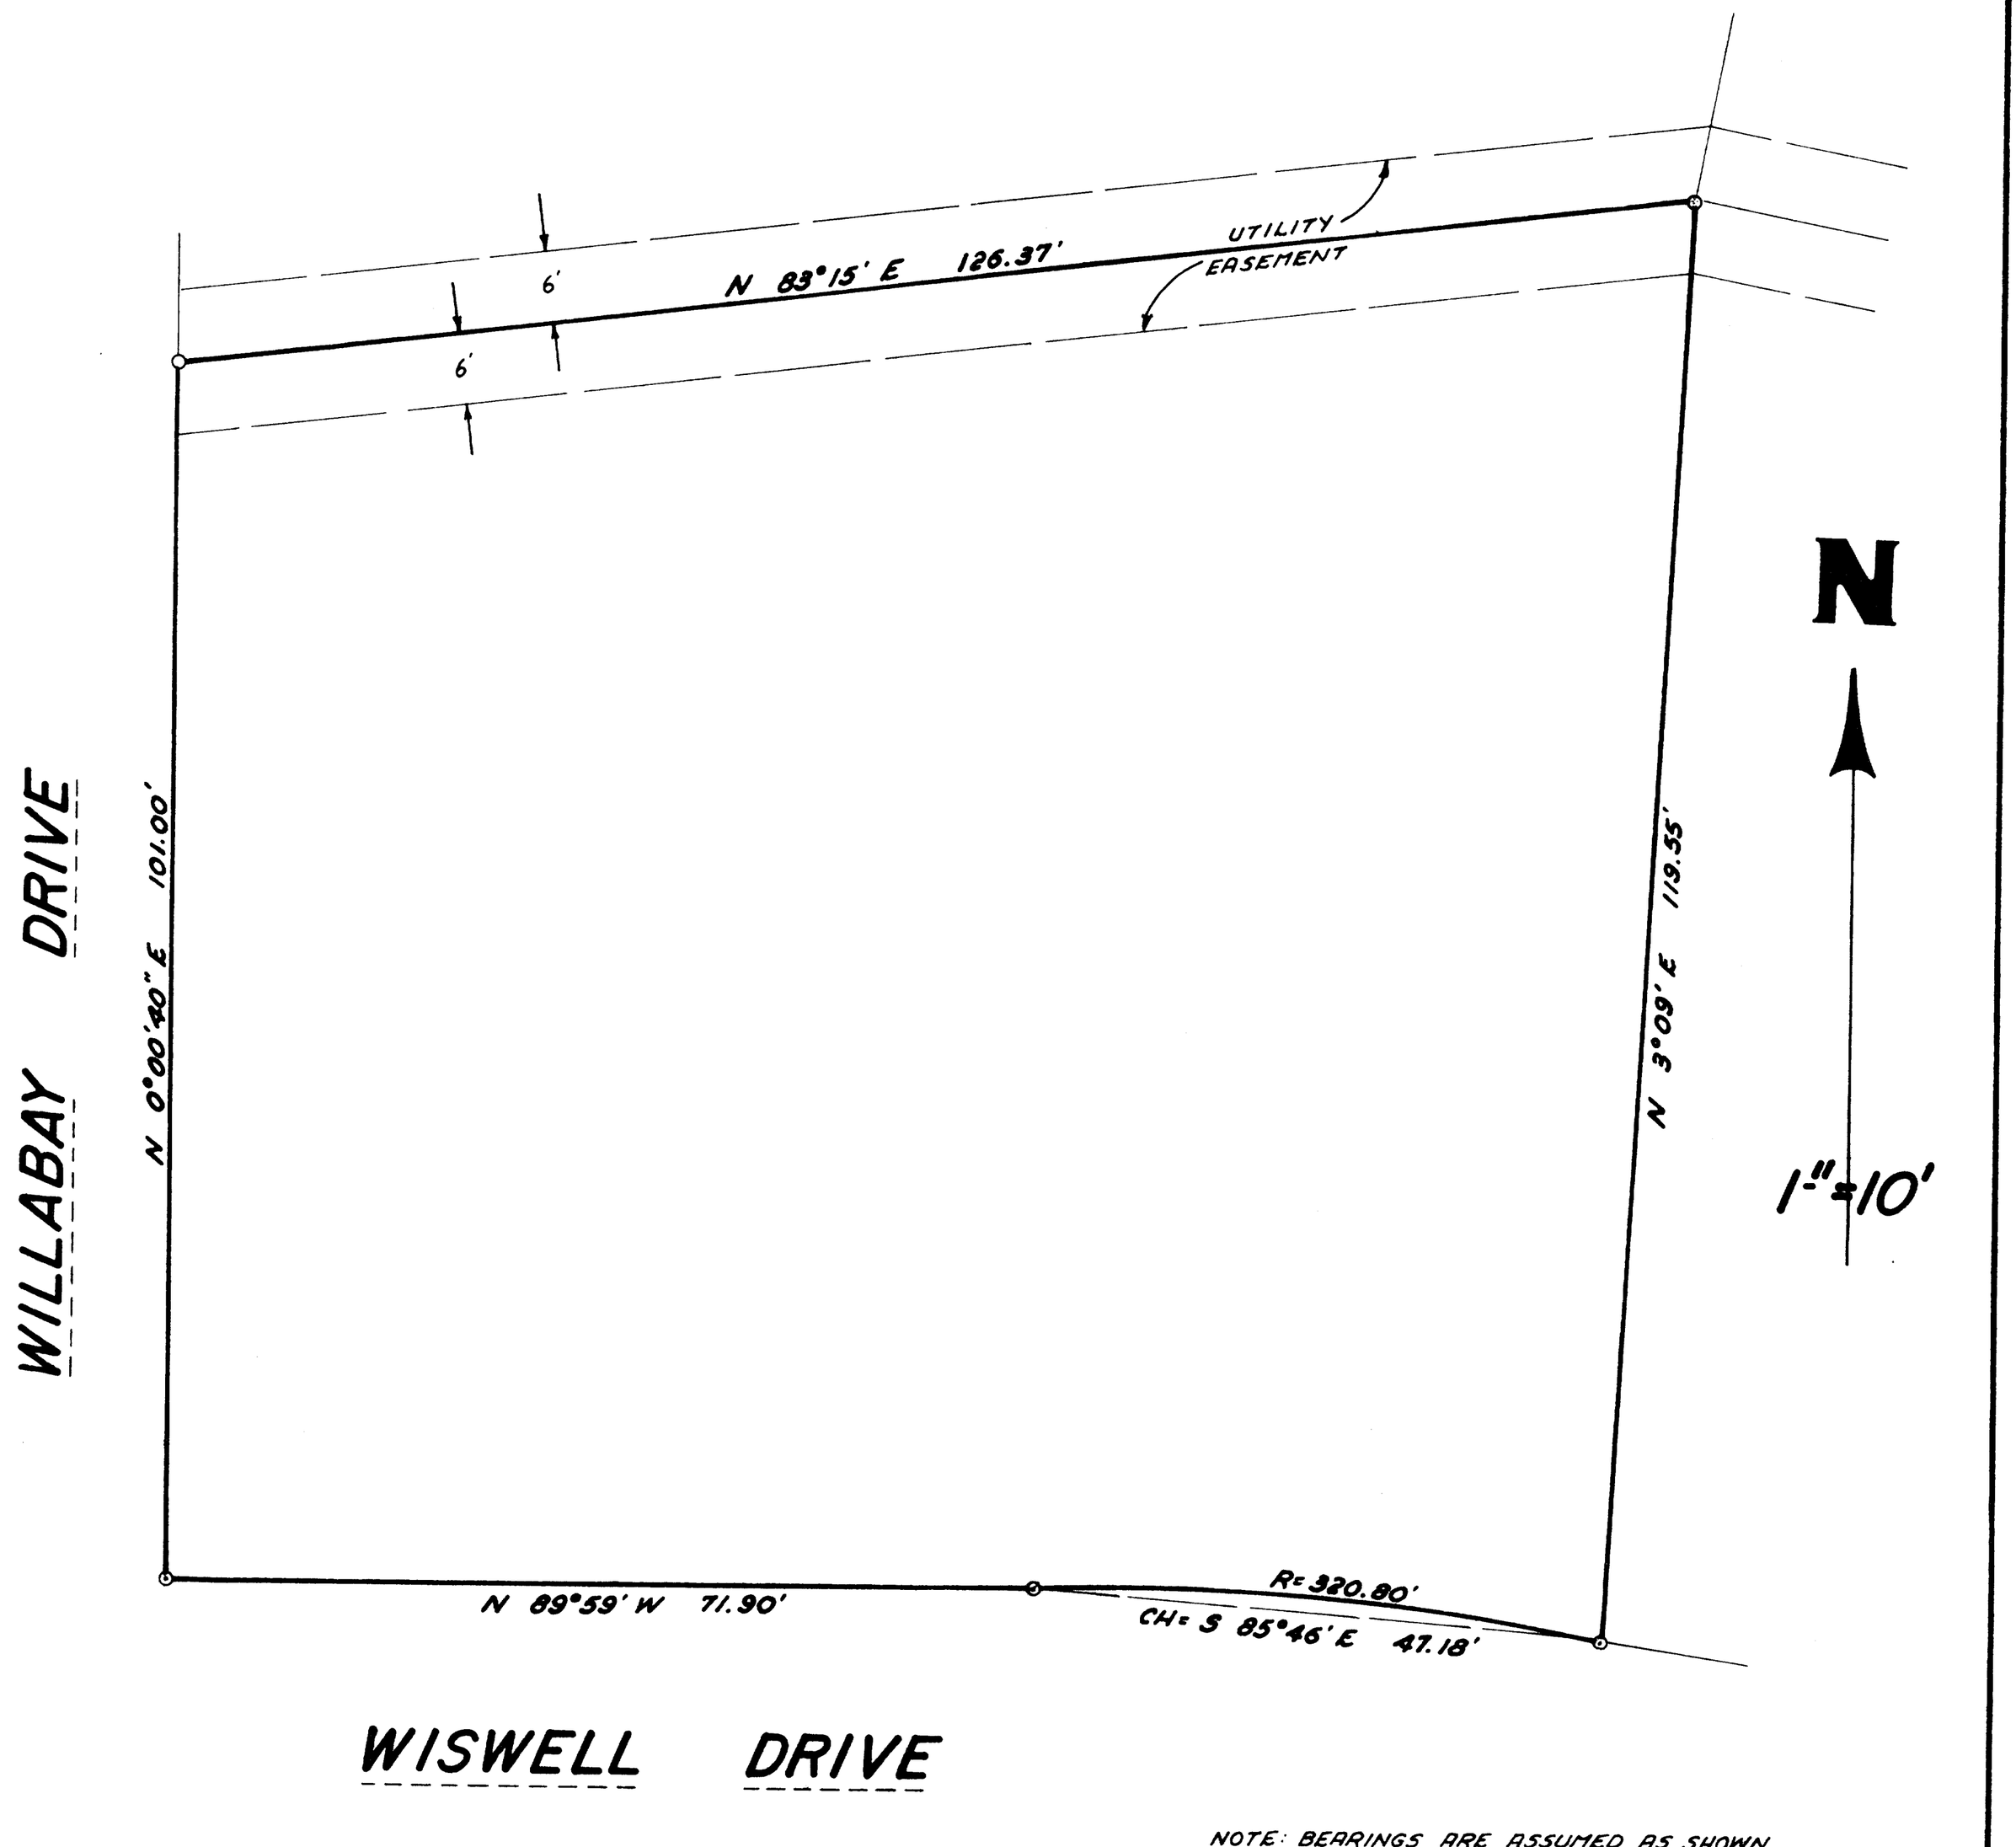

NOTE: BEARINGS ARE ASSUMED AS SHOWN ON THE SUBDIVISION PLAT OF WILLABAY WOODS.
N-S 1/4 SEC. LINE SEC. 6 = N 0°00' E

PLAT OF SURVEY OF

LOT 11, WILLABAY WOODS, A SUBDIVISION LOCATED IN THE NORTHEAST 1/4 OF SECTION 6, TOWN 1 NORTH, RANGE 17 EAST, VILLAGE OF WILLIAMS BAY, WALWORTH COUNTY, WIS.

⊙——2" DIA. IRON PIPE FOUND
○——1" DIA. IRON PIPE FOUND

WISCONSIN
ROBERT A. FARRIS
S-1293
ELKHORN, WIS.
LAND SURVEYOR

I HEREBY CERTIFY THAT THIS PLAT IS A TRUE AND ACCURATE REPRESENTATION OF THE LOT LINES TO THE BEST OF MY PROFESSIONAL KNOWLEDGE AND BELIEF.

Robert A. Farris — 26 Nov. 1982

ROBERT A. FARRIS, RLS — DATE

PROJECT NO. 8038

1" = 10'