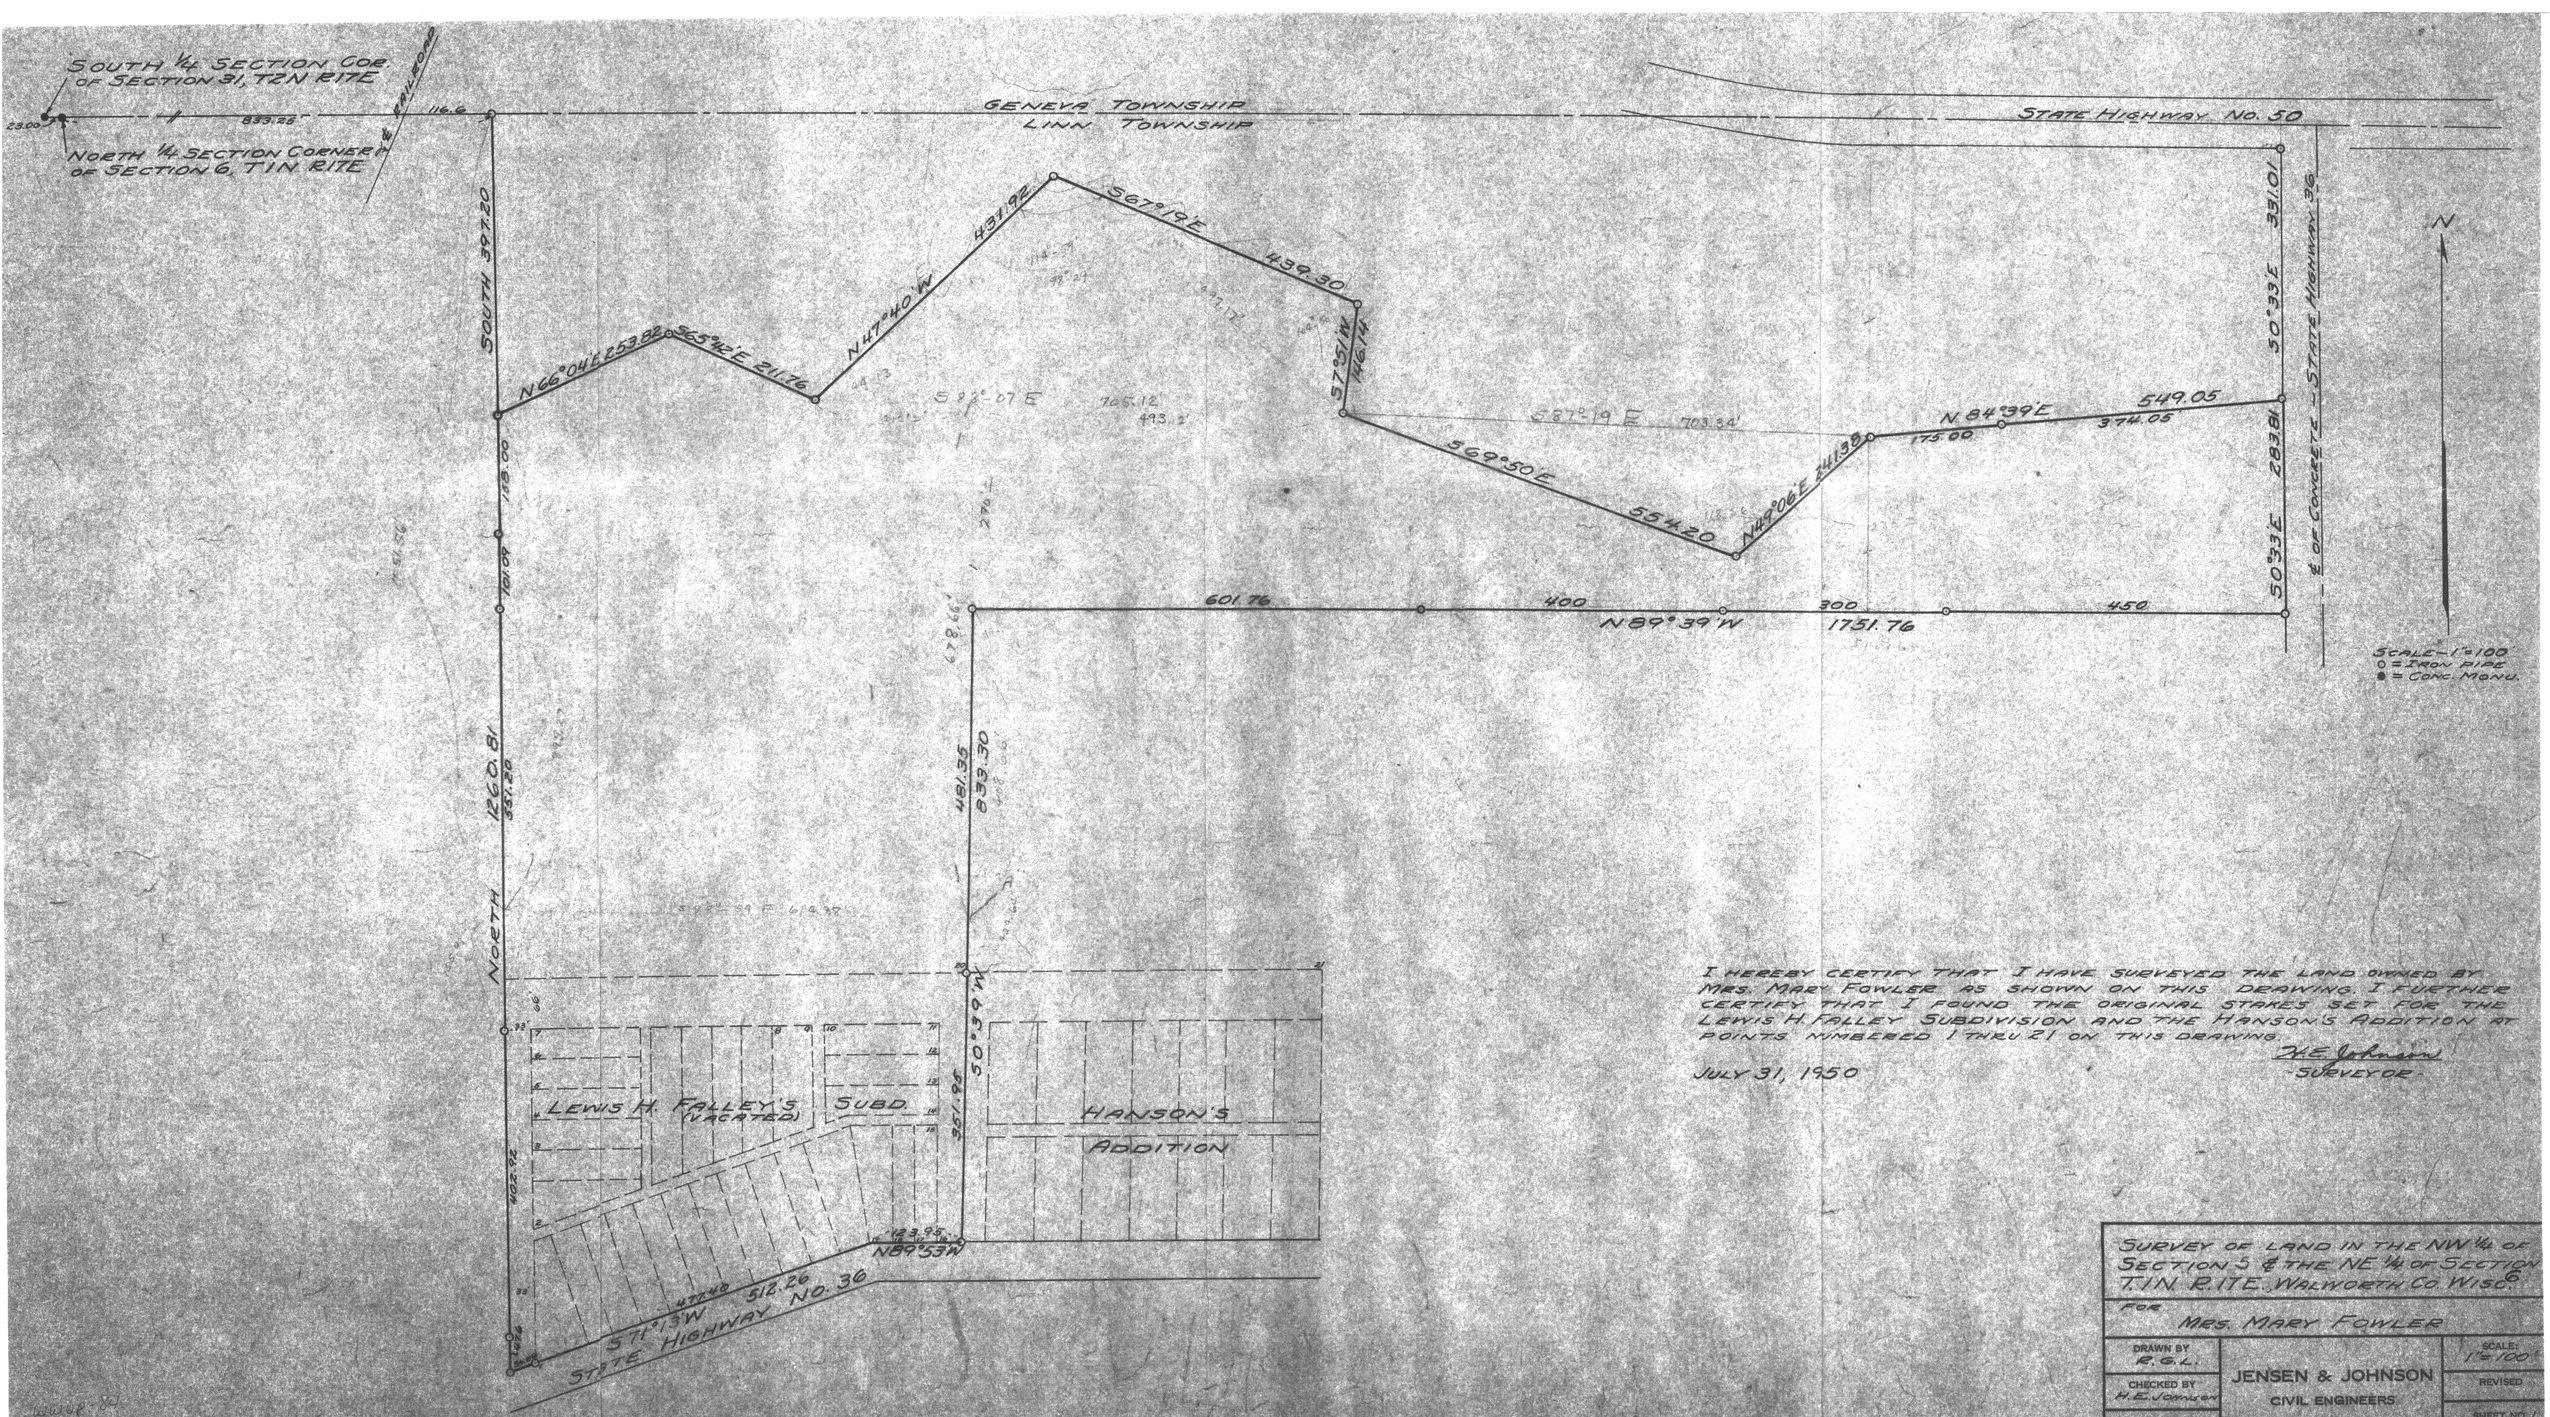

I HEREBY CERTIFY THAT I HAVE SURVEYED THE LAND OWNED BY MRS. MARY FOWLER AS SHOWN ON THIS DRAWING. I FURTHER CERTIFY THAT I FOUND THE ORIGINAL STAKES SET FOR THE LEWIS H. FALLEY SUBDIVISION AND THE HANSON'S ADDITION AT POINTS NUMBERED 1 THRU 21 ON THIS DRAWING.

H.E. Johnson
SURVEYOR

JULY 31, 1950

SURVEY OF LAND IN THE NW 1/4 OF SECTION 5 & THE NE 1/4 OF SECTION 1 T.1N. R.17E. WALWORTH CO. WISC.

FOR MRS. MARY FOWLER

DRAWN BY R.G.L.	JENSEN & JOHNSON CIVIL ENGINEERS ELKHORN, WIS.	SCALE: 1"=100'
CHECKED BY H.E. Johnson		REVISED
APPROVED BY Floyd A. Jensen		SHEET NO. 1 OF 1

11-90T