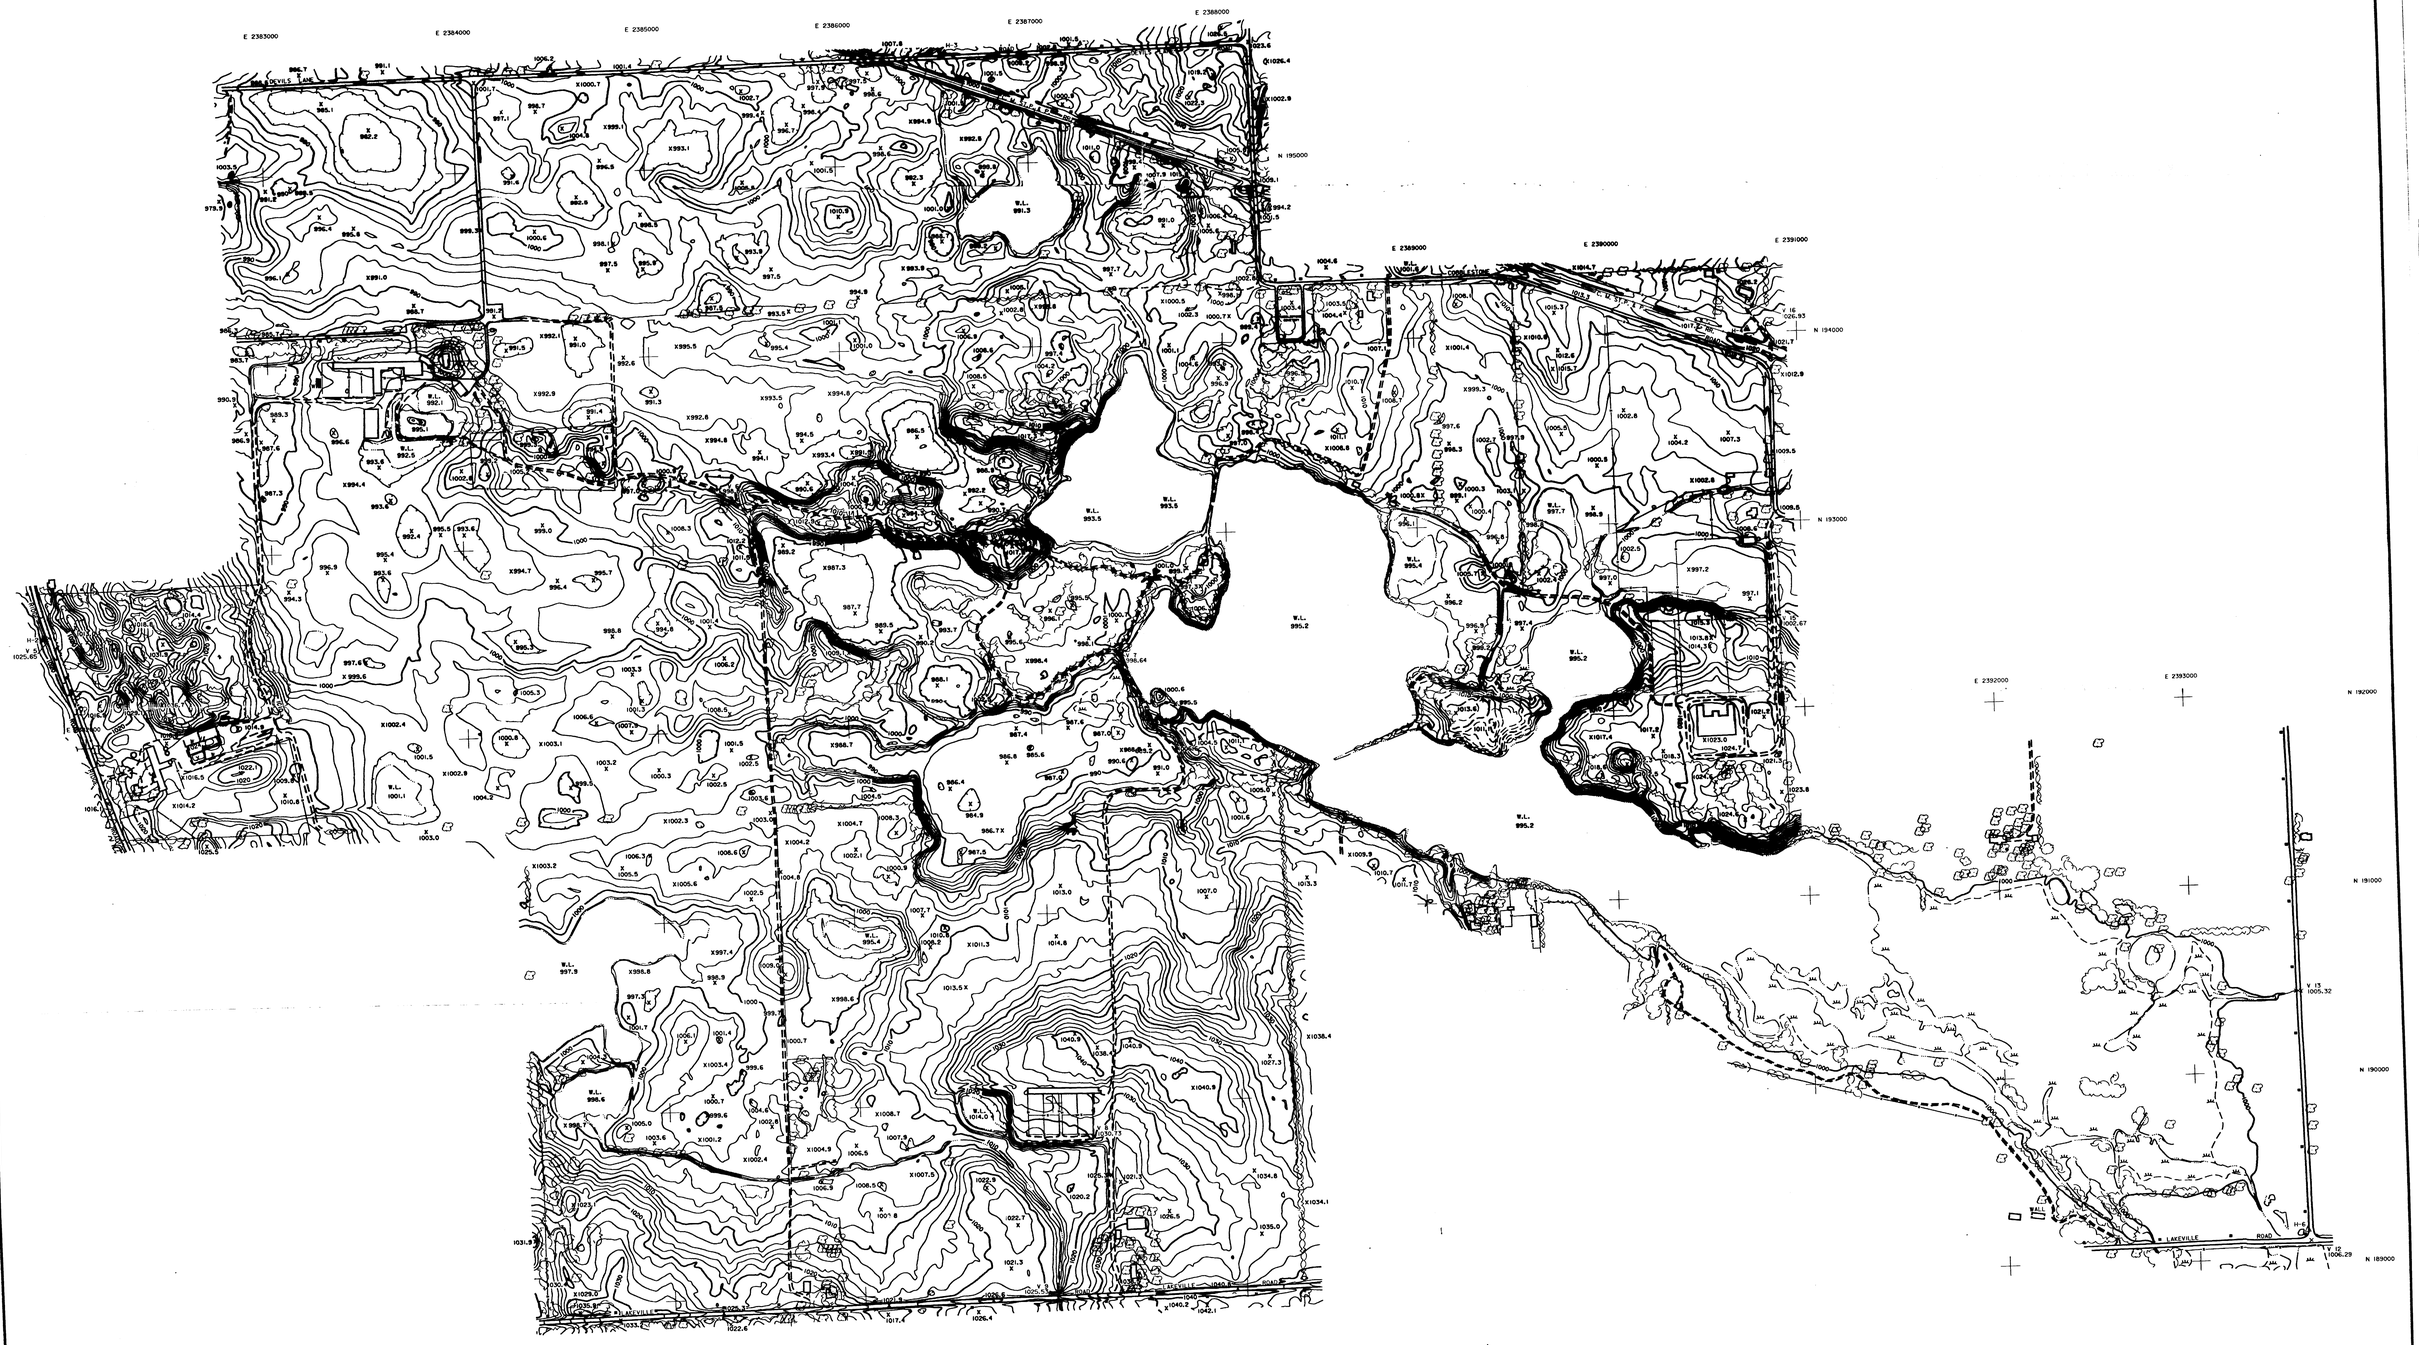

THIS MAP WAS COMPILED TO MEET NATIONAL MAP ACCURACY STANDARDS FOR TWO FOOT CONTOUR INTERVAL MAPPING. FIELD CHECKING OF THIS MAP IS RECOMMENDED BEFORE USE.
TWO FOOT CONTOUR INTERVAL BASED ON CLIENT CONTROL.
HORIZONTAL DATUM BASED ON WISCONSIN STATE PLANE COORDINATE SYSTEM.
DATE OF PHOTOGRAPHY: 3-28-91
DATE OF COMPILATION: JUNE, 1991
AERO-METRIC ENGINEERING PROJECT NO. 039137
SCALE 1" =100'

NOTE: DASHED CONTOURS INDICATE APPROXIMATE ELEVATIONS AS DEFINED IN PARAGRAPH 7.1.3.6 OF THE MANUAL OF PHOTOGRAMMETRY, 4TH EDITION

300 0 300 600 900
SCALE IN FEET

N

EW-25-4
EW-25-5
EW-26-1
EW-26-2
EW-26-2A
EW-26-5
EW-26-6
EW-27-2
~~IL-29-1~~
~~IL-29-1A~~
~~IL-29-2~~
~~IL-29-3~~
~~IL-29-3B~~
~~IL-29-5~~
~~IL-29-5B~~
~~IL-32-4~~
~~IA 1148000001~~
EA182700004A
EK-2A

RECEIVED
JUN 26 1995
Elc

CADD PRODUCED DRAWING

REV	DATE	DESCRIPTION	DES BY	APP BY

PROJECT NO	039137
DATE	JUNE, 1991
DES BY	
DRN BY	
CHK BY	
APP BY	

BUNTROCK FARM
WALWORTH COUNTY, WISCONSIN

TOPOGRAPHIC MAP

Waste Management of North America, Inc.
Oak Brook, Illinois 60521

SHEET 1 OF 1
DRAWING NO

116-412

FILE NAME: PLOT DATE: 06-08-1995 07:19

REFERENCE FILENAME: R26 R26 R26 R26 TITLE:JOB LV1-43 JOB LV1 JOB LV1 JOB LV1 R26 R26 R26 R26 JOB LV1 JOB LV1 JOB LV1 JOB LV1

Jan 23 09:22:27 1995 VAX16PRF AMEPLOT dka2:[plots]bunt.prf