PREPARED FOR
R.J. AMANN BUILDERS, LLC.
2492 CREST DR.
LAKE GENEVA WI. 53147

KROTT SURVEYING INC.
N3705 WILLOW BEND LANE
LAKE GENEVA WI. 53147
PHONE # (262)248-3697
FAX # (262)249-0639

PLAT OF SURVEY

-OF-

LOT 18, THE BIRCHES FIRST ADDITION, LOCATED IN TOWN 1 NORTH, RANGE 17 EAST, WALWORTH COUNTY, WISCONSIN.

RECEIVED
AUG 24 2009
By SMK

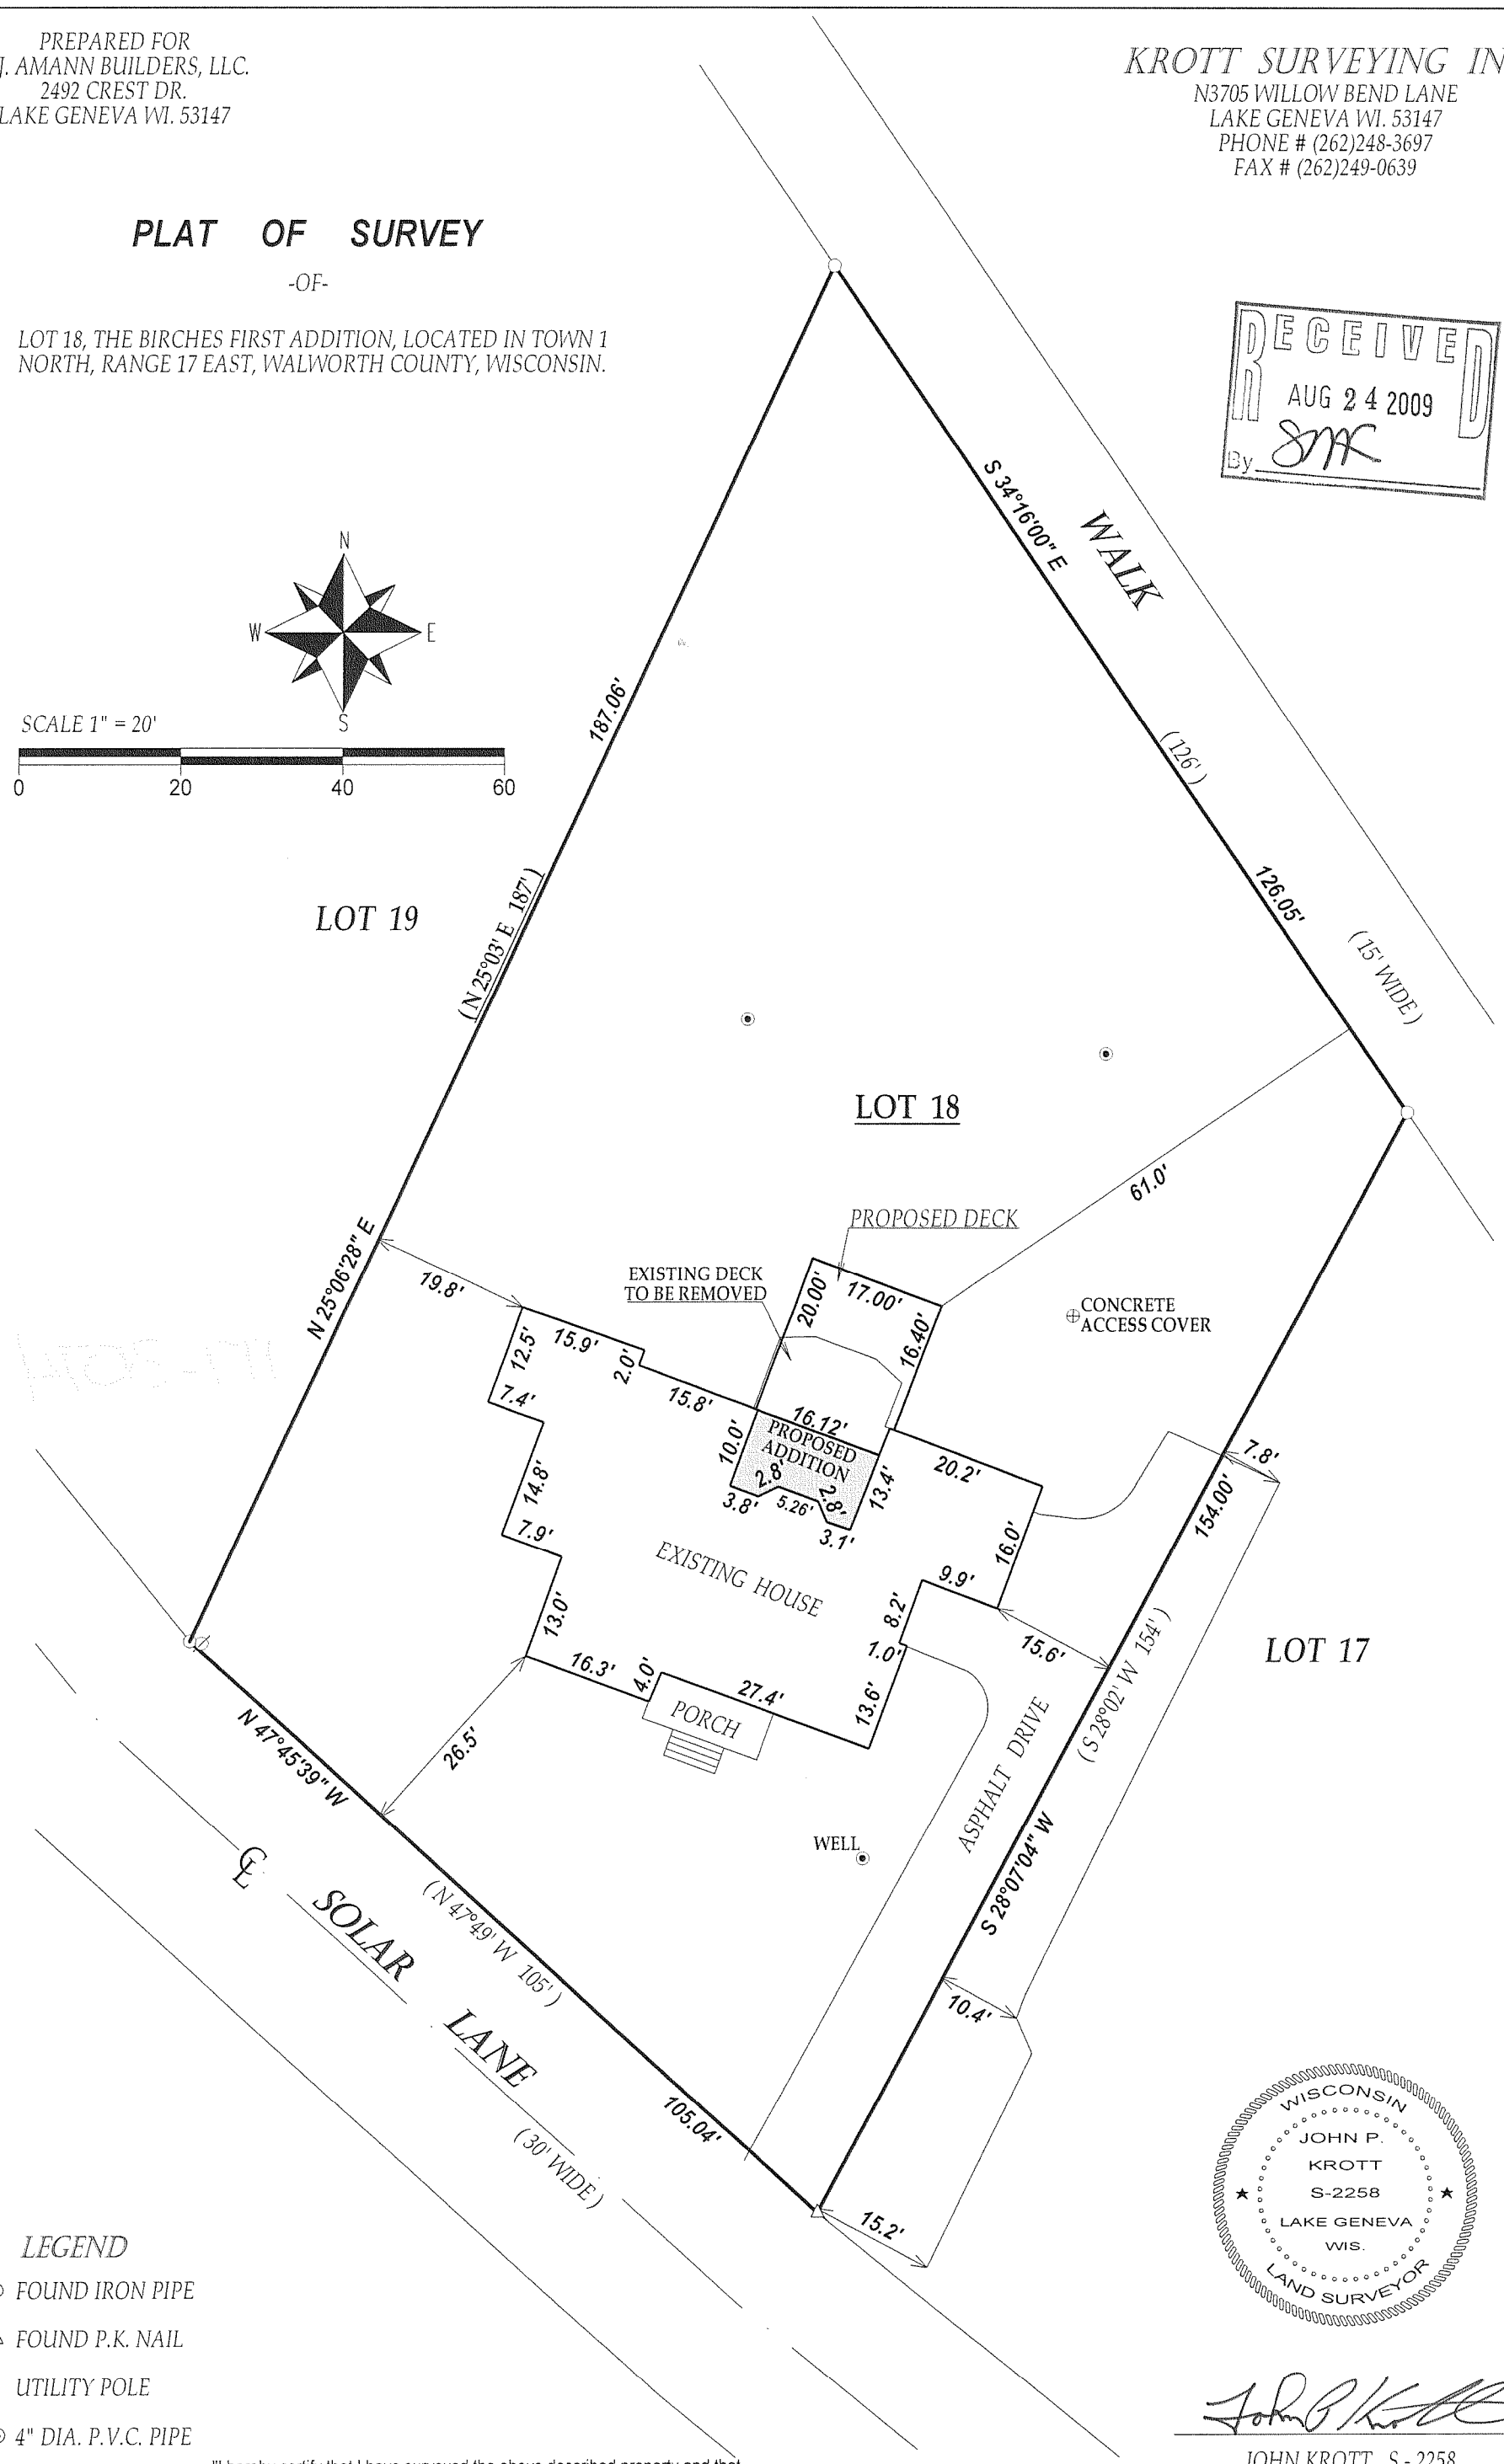

LEGEND

- ○ FOUND IRON PIPE
- △ FOUND P.K. NAIL
- UTILITY POLE
- ⊙ 4" DIA. P.V.C. PIPE

(XX) RECORDED AS

TAX ID # IBA100011A

JOB # 09-086

"I hereby certify that I have surveyed the above described property and that the above map is a true representation thereof and shows the size and location of all visible structures, apparent easements and encroachments if any."
This survey is made for the present owners of the property, and those who purchase, mortgage, or guarentee the title thereto, within one year from the date hereof.

JOHN KROTT S - 2258
Wisconsin Registered Land Surveyor
(original if signed in red)

DATED THIS 13th DAY OF JULY 2009.

117-3074