
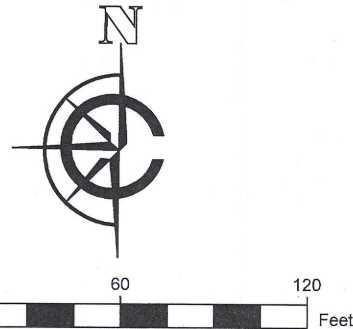


# PLAT OF SURVEY

A PARCEL OF LAND LOCATED IN THE NORTHEAST 1/4 AND THE SOUTHEAST 1/4 OF THE SOUTHEAST 1/4 OF SECTION 10 IN TOWNSHIP 1 NORTH, RANGE 17 EAST, IN THE TOWN OF LINN, WALWORTH COUNTY, WISCONSIN.

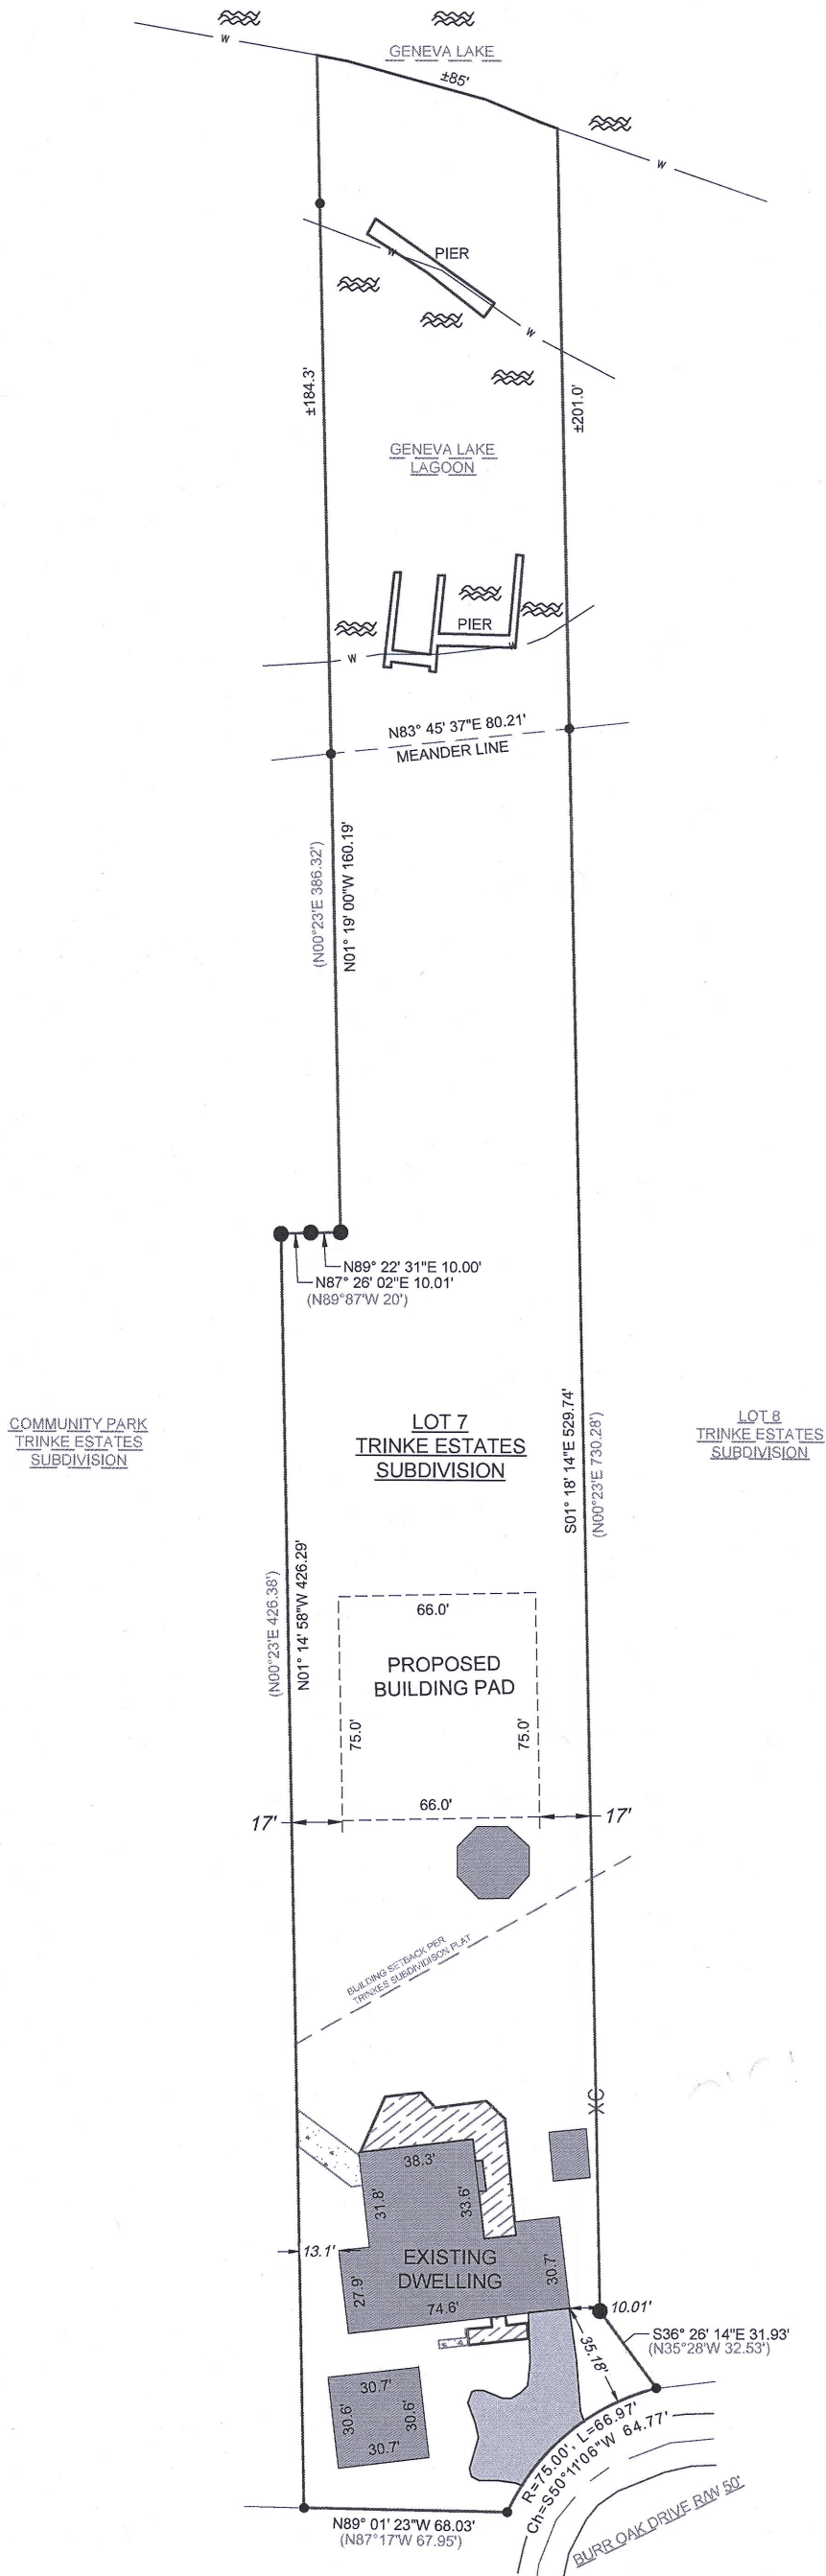


- NOTE:
1. BASIS OF BEARING: THE WISCONSIN STATE PLANE COORDINATE SYSTEM, NAD-83, SOUTH ZONE.
  2. FIELD WORK COMPLETED JULY 20TH, 2020
  3. BUILDING SURVEYED TO THE EXTERIOR OF SIDING.
  4. FIELD CREW CHIEF: ERIK OLDENBURGER

LEGAL DESCRIPTION:

A PARCEL OF LAND LOCATED IN THE NORTHEAST 1/4 AND THE SOUTHEAST 1/4 OF THE SOUTHEAST 1/4 OF SECTION 10 IN TOWNSHIP 1 NORTH, RANGE 17 EAST, IN THE TOWN OF LINN, WALWORTH COUNTY, WISCONSIN, MORE PARTICULARLY DESCRIBED AS:

LOT 7 TRINKE ESTATES SUBDIVISION AS RECORDED IN DOCUMENT #436633 IN THE WALWORTH COUNTY REGISTER OF DEEDS.


|   |                    |   |                        |
|---|--------------------|---|------------------------|
| ● | FOUND 2" IRON PIPE | ■ | EXISTING CONCRETE      |
| ● | FOUND 1" IRON PIPE | ■ | EXISTING ASPHALT DRIVE |
| ▨ | EXISTING DECK      | ■ | EXISTING BUILDING      |

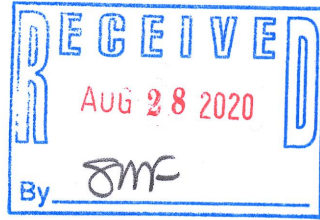

SURVEY ORDERED BY:  
MARK LARKIN

PROPERTY ADDRESS:  
W3328 BURR OAK DRIVE  
LAKE GENEVA, WI 53147

SURVEYOR:  
PAUL H. VAN HENKELUM, PLS  
CARDINAL ENGINEERING LLC

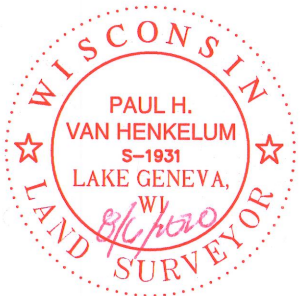

"I HEREBY CERTIFY THAT I HAVE SURVEYED THE ABOVE DESCRIBED PROPERTY AND THE MAP IS A TRUE AND CORRECT REPRESENTATION OF ITS EXTERIOR BOUNDARIES AND SHOWS THE SIZE AND LOCATION OF ALL VISIBLE STRUCTURES, APPARENT EASEMENTS AND ENCROACHMENTS, IF ANY."

*Paul H. Van Henkelum* 8/6/2020  
PAUL H. VAN HENKELUM, PLS #1931 DATE



CARDINAL ENGINEERING LLC  
DESIGNING IN TRUE DIRECTIONS

PO BOX 281 - 1200 LASALLE ST.  
LAKE GENEVA, WI 53147  
262-757-8776  
CARDINALENGINEERINGWI.COM

DATE: 08/06/2020 JOB No. 20407  
SHEET 1 OF 1

ITE-7

117-4391