
ABELL
SURVEYING & MAPPING
DELAVAN, WISCONSIN 53115
414-728-6737

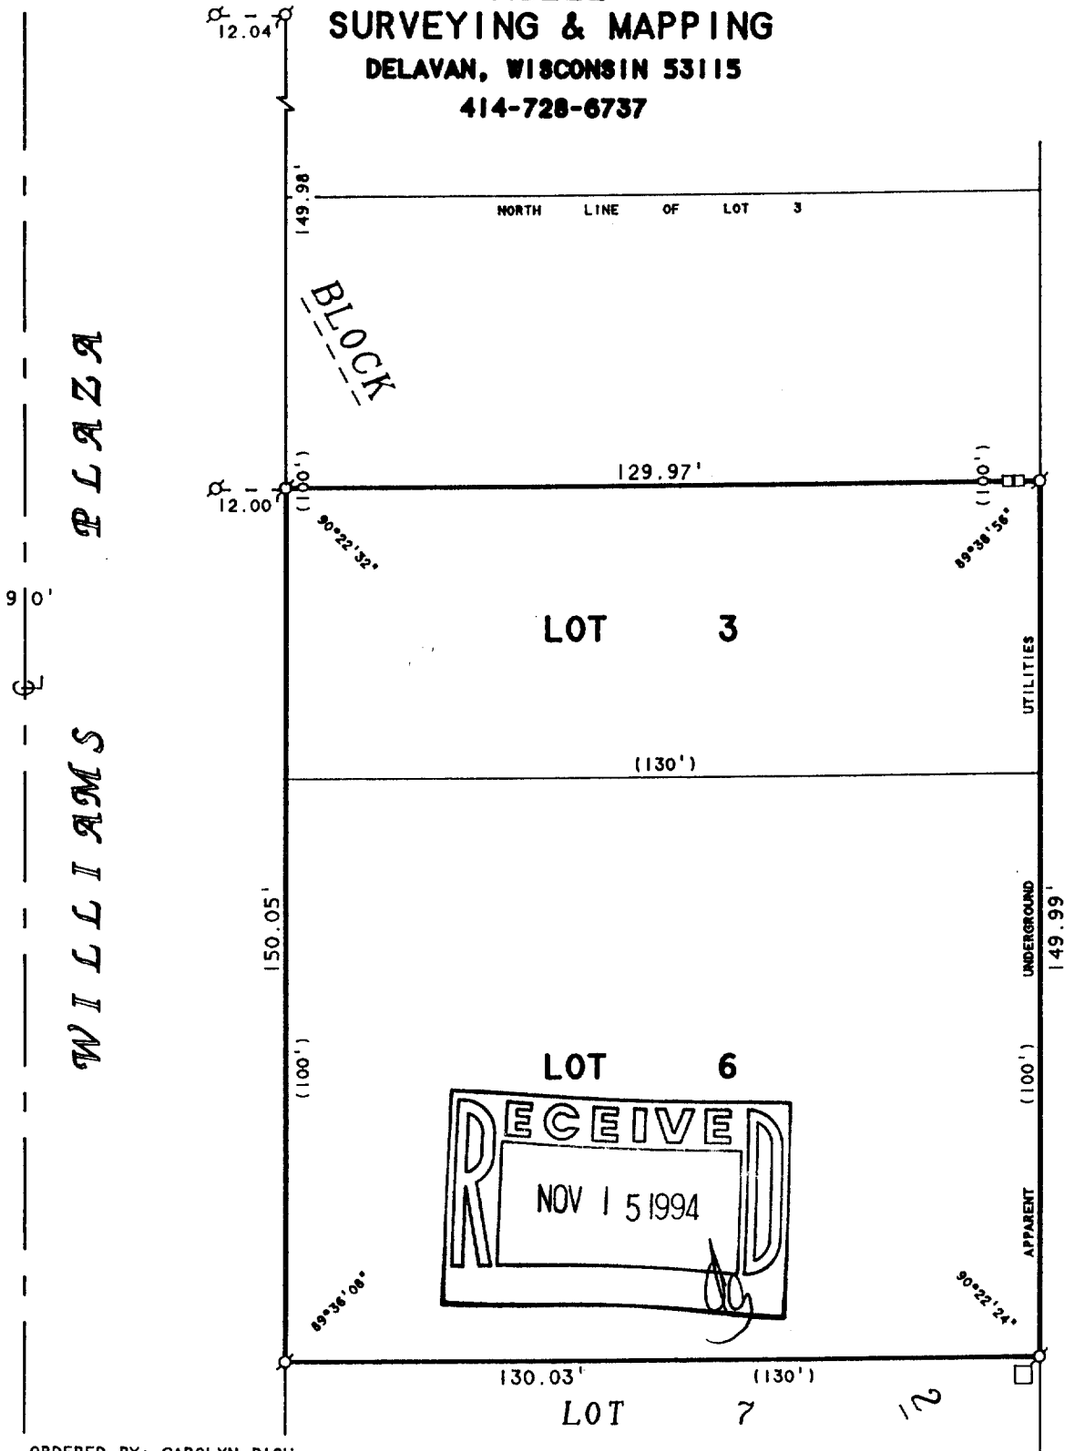

RECEIVED
NOV 15 1994

ORDERED BY: CAROLYN BISH
410 S. TERRACE ST.
DELAVAN, WI 53115

PLAT OF SURVEY OF

LOT 6 AND THE SOUTH 1/2 OF LOT 3, BLOCK 2, LAKE GENEVA TERRACE, LOCATED IN T1N, R17E, WALWORTH COUNTY, WISCONSIN.

N

SCALE 1"=30'

LEGEND

ø -IRON PIPE FOUND
□ -UTILITY PEDS.
( )-RECORDED AS

I HEREBY CERTIFY THAT I HAVE SURVEYED THE ABOVE DESCRIBED PROPERTY AND THAT THE ABOVE MAP IS A TRUE REPRESENTATION THEREOF AND SHOWS THE SIZE AND LOCATION OF THE PROPERTY, ITS EXTERIOR BOUNDARIES, THE LOCATION OF ALL VISIBLE STRUCTURES AND DIMENSIONS OF ALL PRINCIPAL BUILDINGS THEREON, BOUNDARY FENCES, APPARENT EASEMENTS, ROADWAYS AND VISIBLE ENCROACHMENTS, IF ANY, TO THE BEST OF MY KNOWLEDGE AND BELIEF.

THIS SURVEY IS MADE FOR THE USE OF THE PRESENT OWNERS OF THE PROPERTY, AND ALSO THOSE WHO PURCHASE, MORTGAGE, OR GUARANTEE THE TITLE THERETO WITHIN ONE (1) YEAR FROM DATE HEREON.

David F. Abell

DAVID F. ABELL
WISCONSIN REGISTERED LAND SURVEYOR, S-1596

June 27, 1994

DATE JOB NUMBER - 94106

NOTE: THIS IS NOT A CERTIFIED COPY UNLESS SEALED.

IL1-2A2

117-1434