HAROLD H. KOLB

REGISTERED PROFESSIONAL LAND SURVEYOR
LAKE GENEVA, WISCONSIN

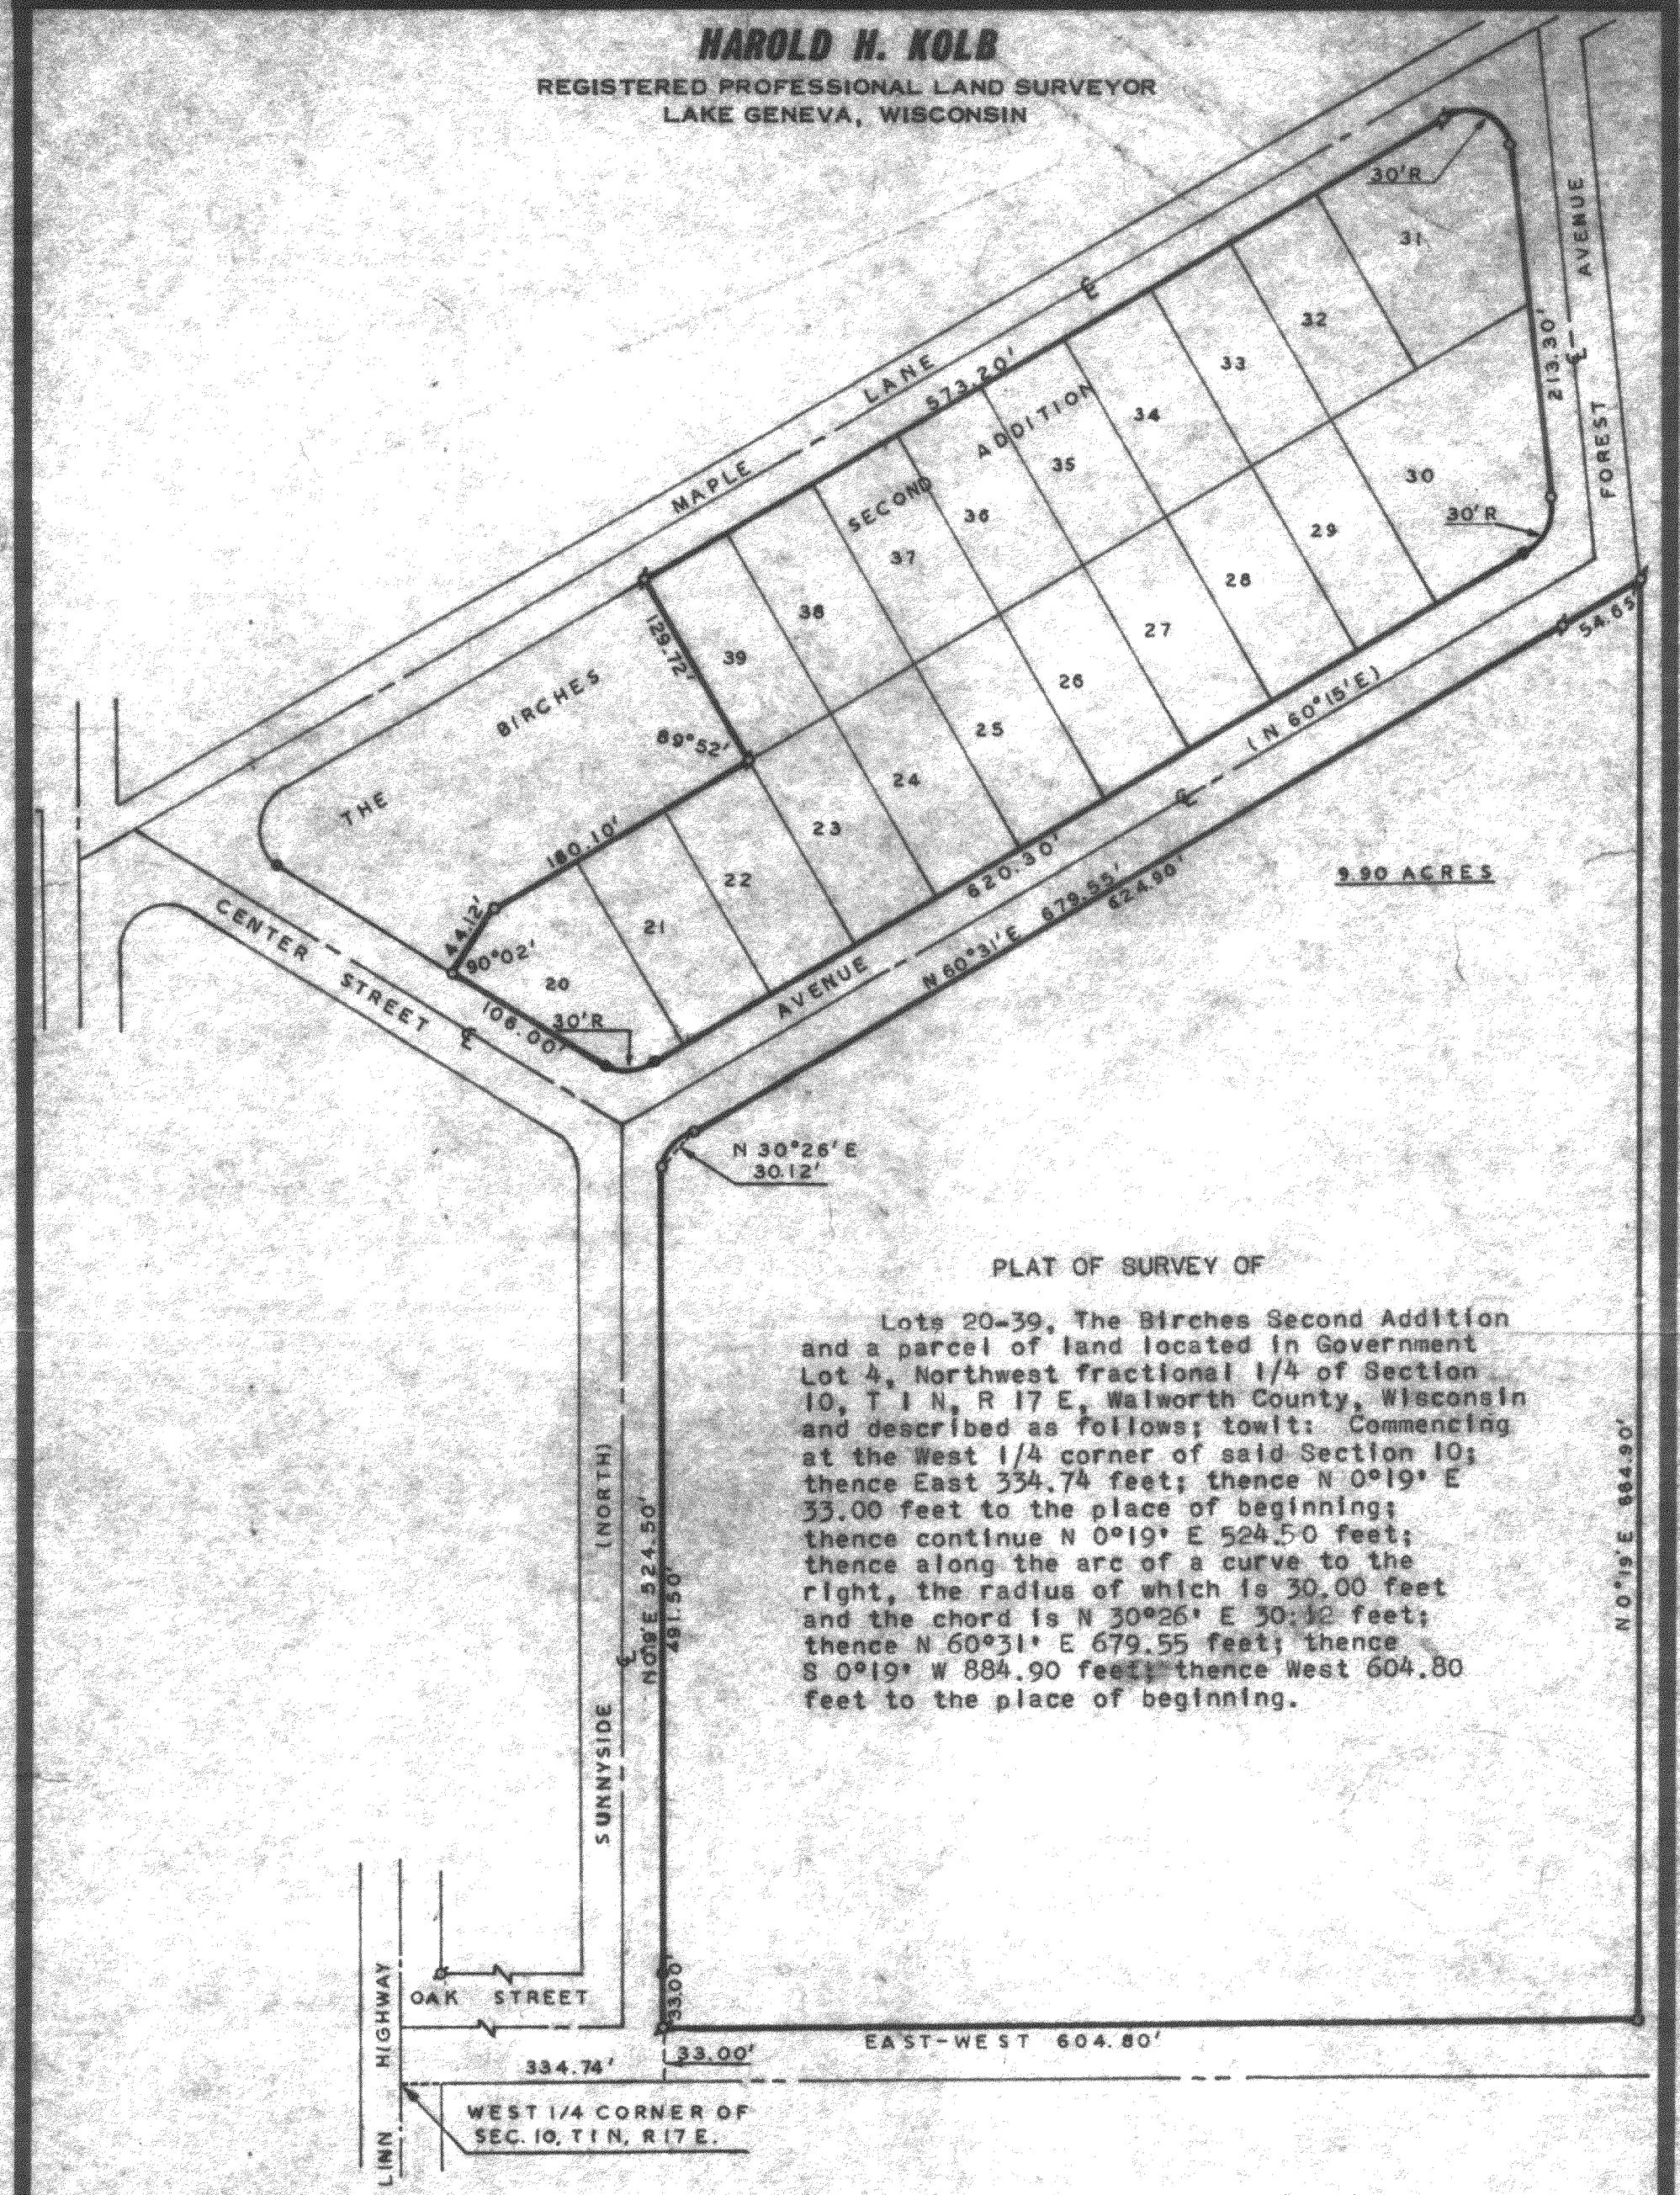

PLAT OF SURVEY OF

Lots 20-39, The Birches Second Addition and a parcel of land located in Government Lot 4, Northwest fractional 1/4 of Section 10, T 1 N, R 17 E, Walworth County, Wisconsin and described as follows; towit: Commencing at the West 1/4 corner of said Section 10; thence East 334.74 feet; thence N 0°19' E 33.00 feet to the place of beginning; thence continue N 0°19' E 524.50 feet; thence along the arc of a curve to the right, the radius of which is 30.00 feet and the chord is N 30°26' E 30.12 feet; thence N 60°31' E 679.55 feet; thence S 0°19' W 884.90 feet; thence West 604.80 feet to the place of beginning.

N

SCALE: 1" = 100'

LEGEND

- Ø — IRON PIPE FOUND
- O — IRON PIPE PLACED
- ● — CONCRETE MONUMENT FOUND
- X — SPIKE
- ( ) — RECORDED AS

I, HAROLD H. KOLB, DO HEREBY CERTIFY THAT I HAVE SURVEYED THE PROPERTY HEREON DESCRIBED ACCORDING TO THE OFFICIAL RECORDS, AND THAT THE PLAT HEREON IS A CORRECT REPRESENTATION OF THE LOT LINES.

Harold H. Kolb
HAROLD H. KOLB
WISCONSIN REGISTERED LAND SURVEYOR, S-187
DATE November 22, 1965

L-10-7A

117-126