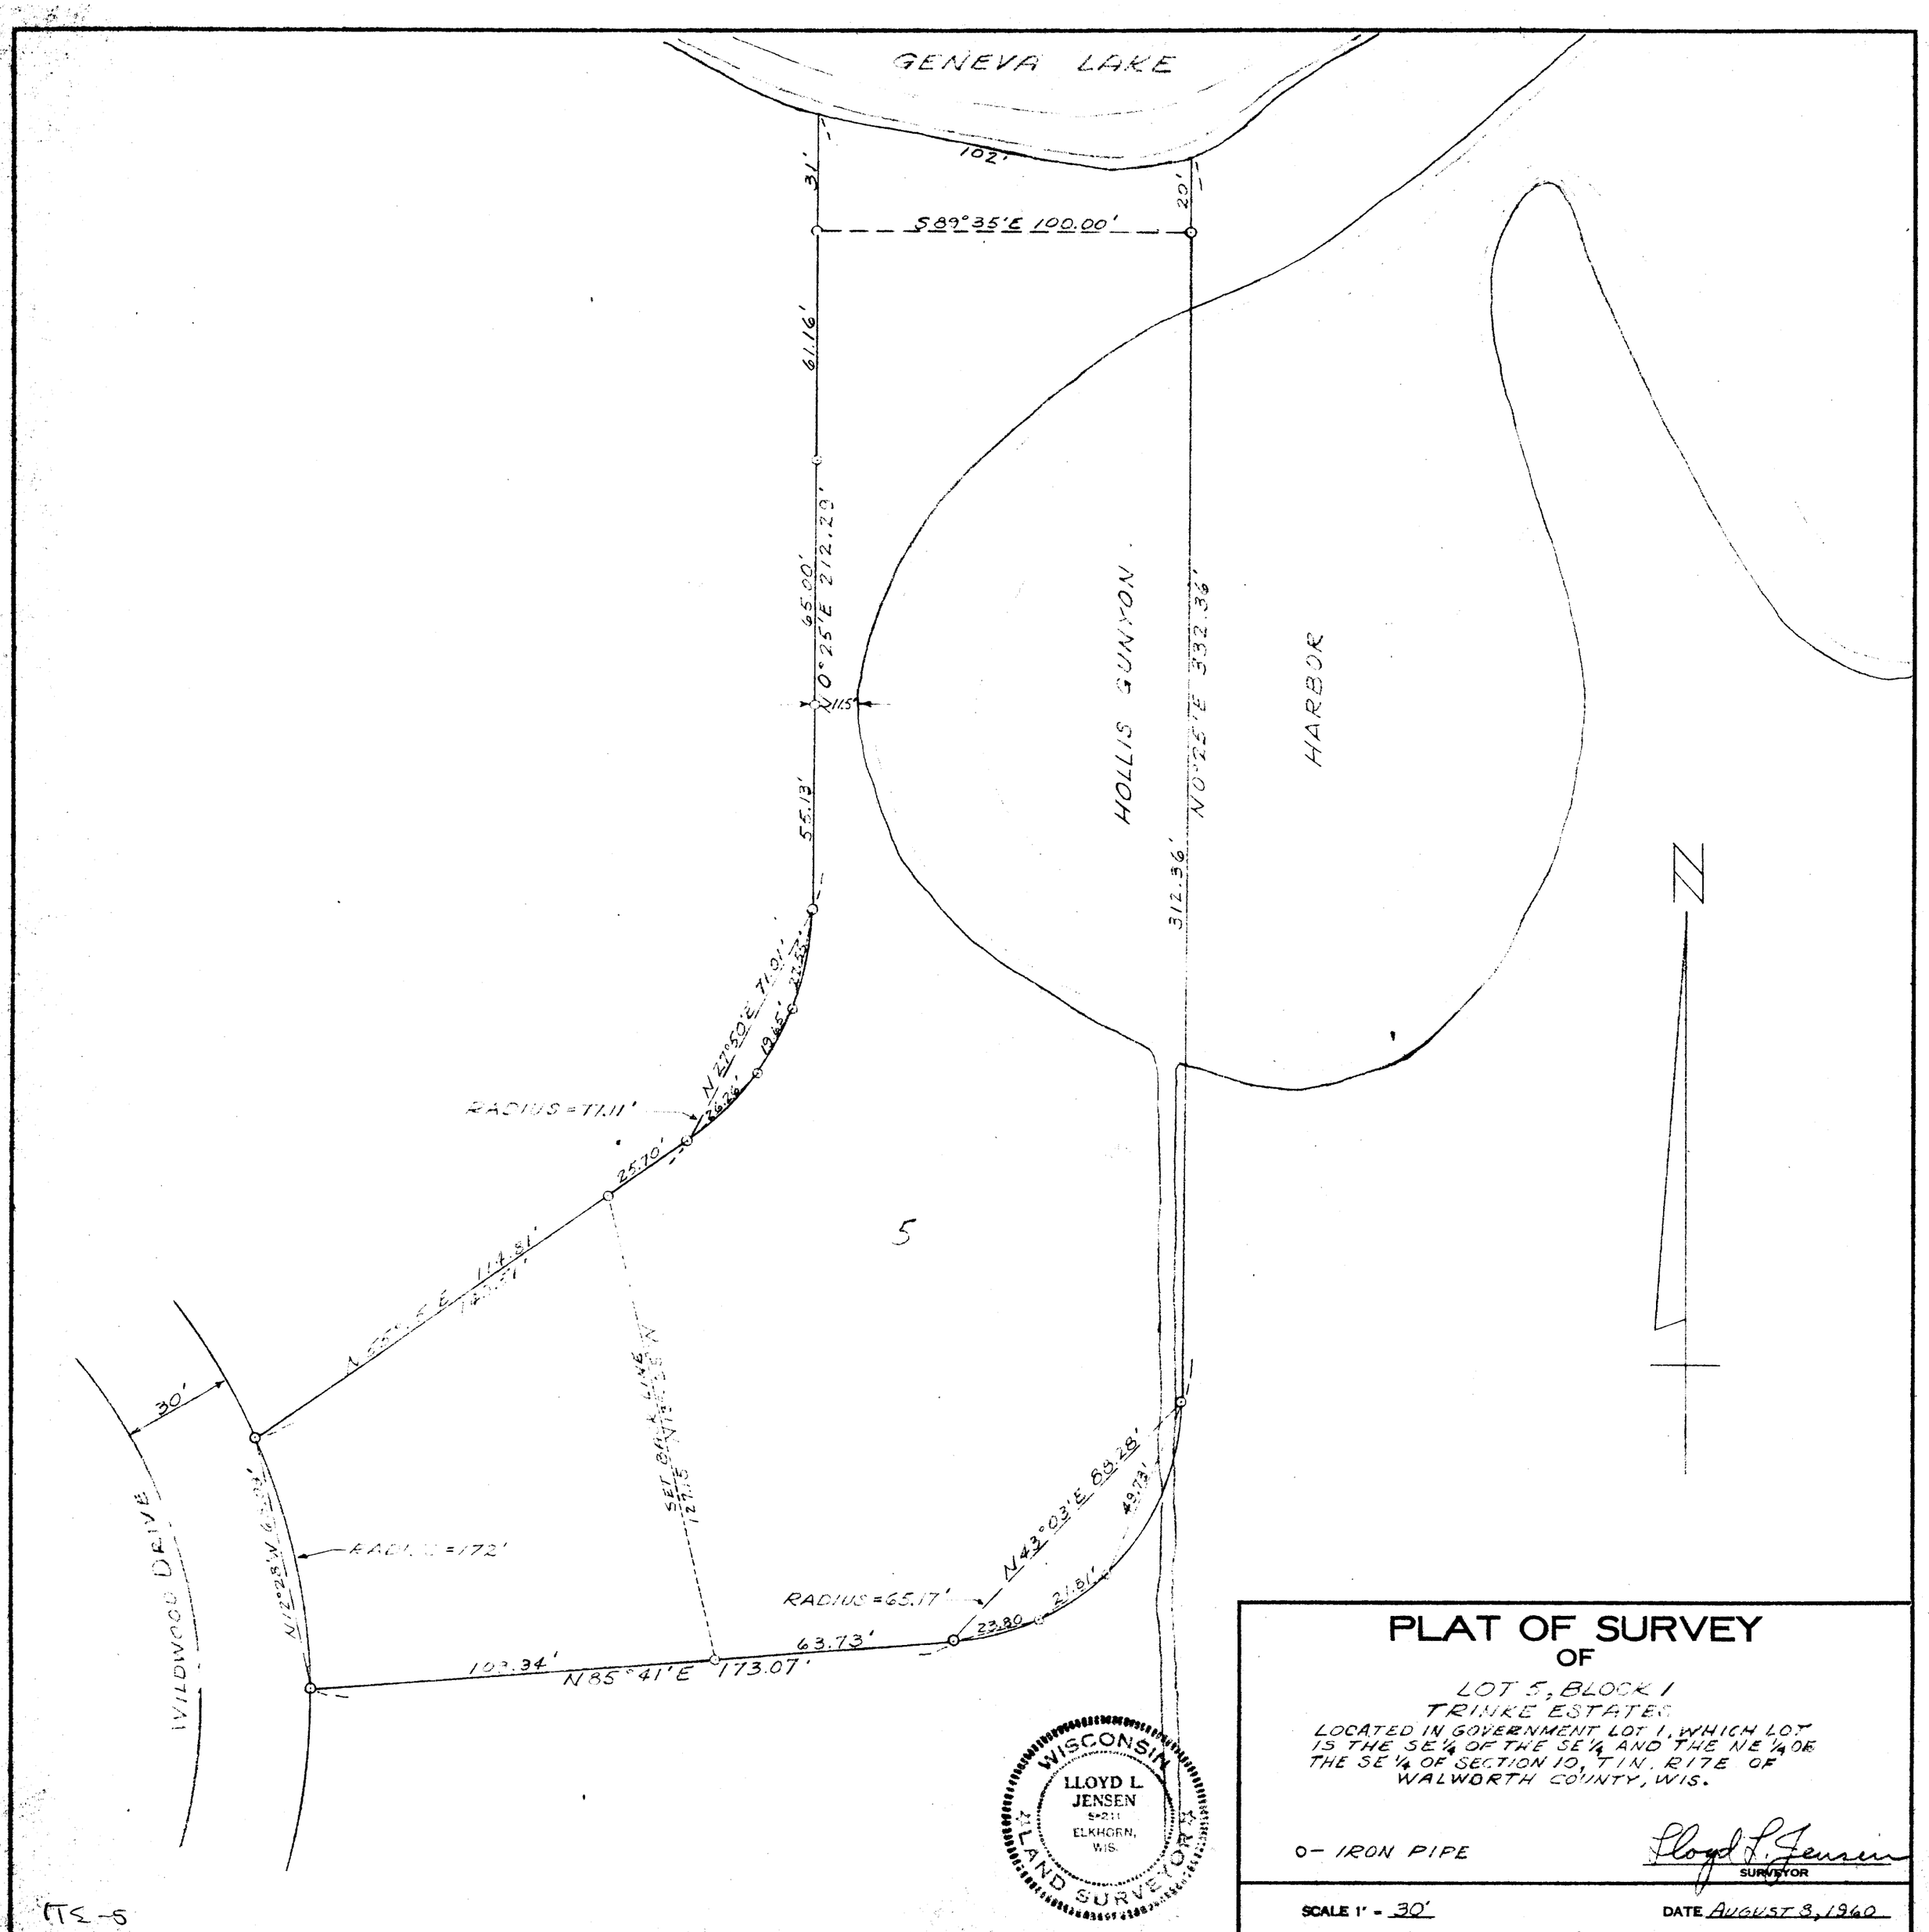

PLAT OF SURVEY
OF

LOT 5, BLOCK 1
TRINKE ESTATES
LOCATED IN GOVERNMENT LOT 1, WHICH LOT IS THE SE ¼ OF THE SE ¼ AND THE NE ¼ OF THE SE ¼ OF SECTION 10, T1N, R17E OF WALWORTH COUNTY, WIS.

O– IRON PIPE

Lloyd L. Jensen
SURVEYOR

SCALE 1" = 30'

DATE AUGUST 3, 1960

TE-5

11'-186.1