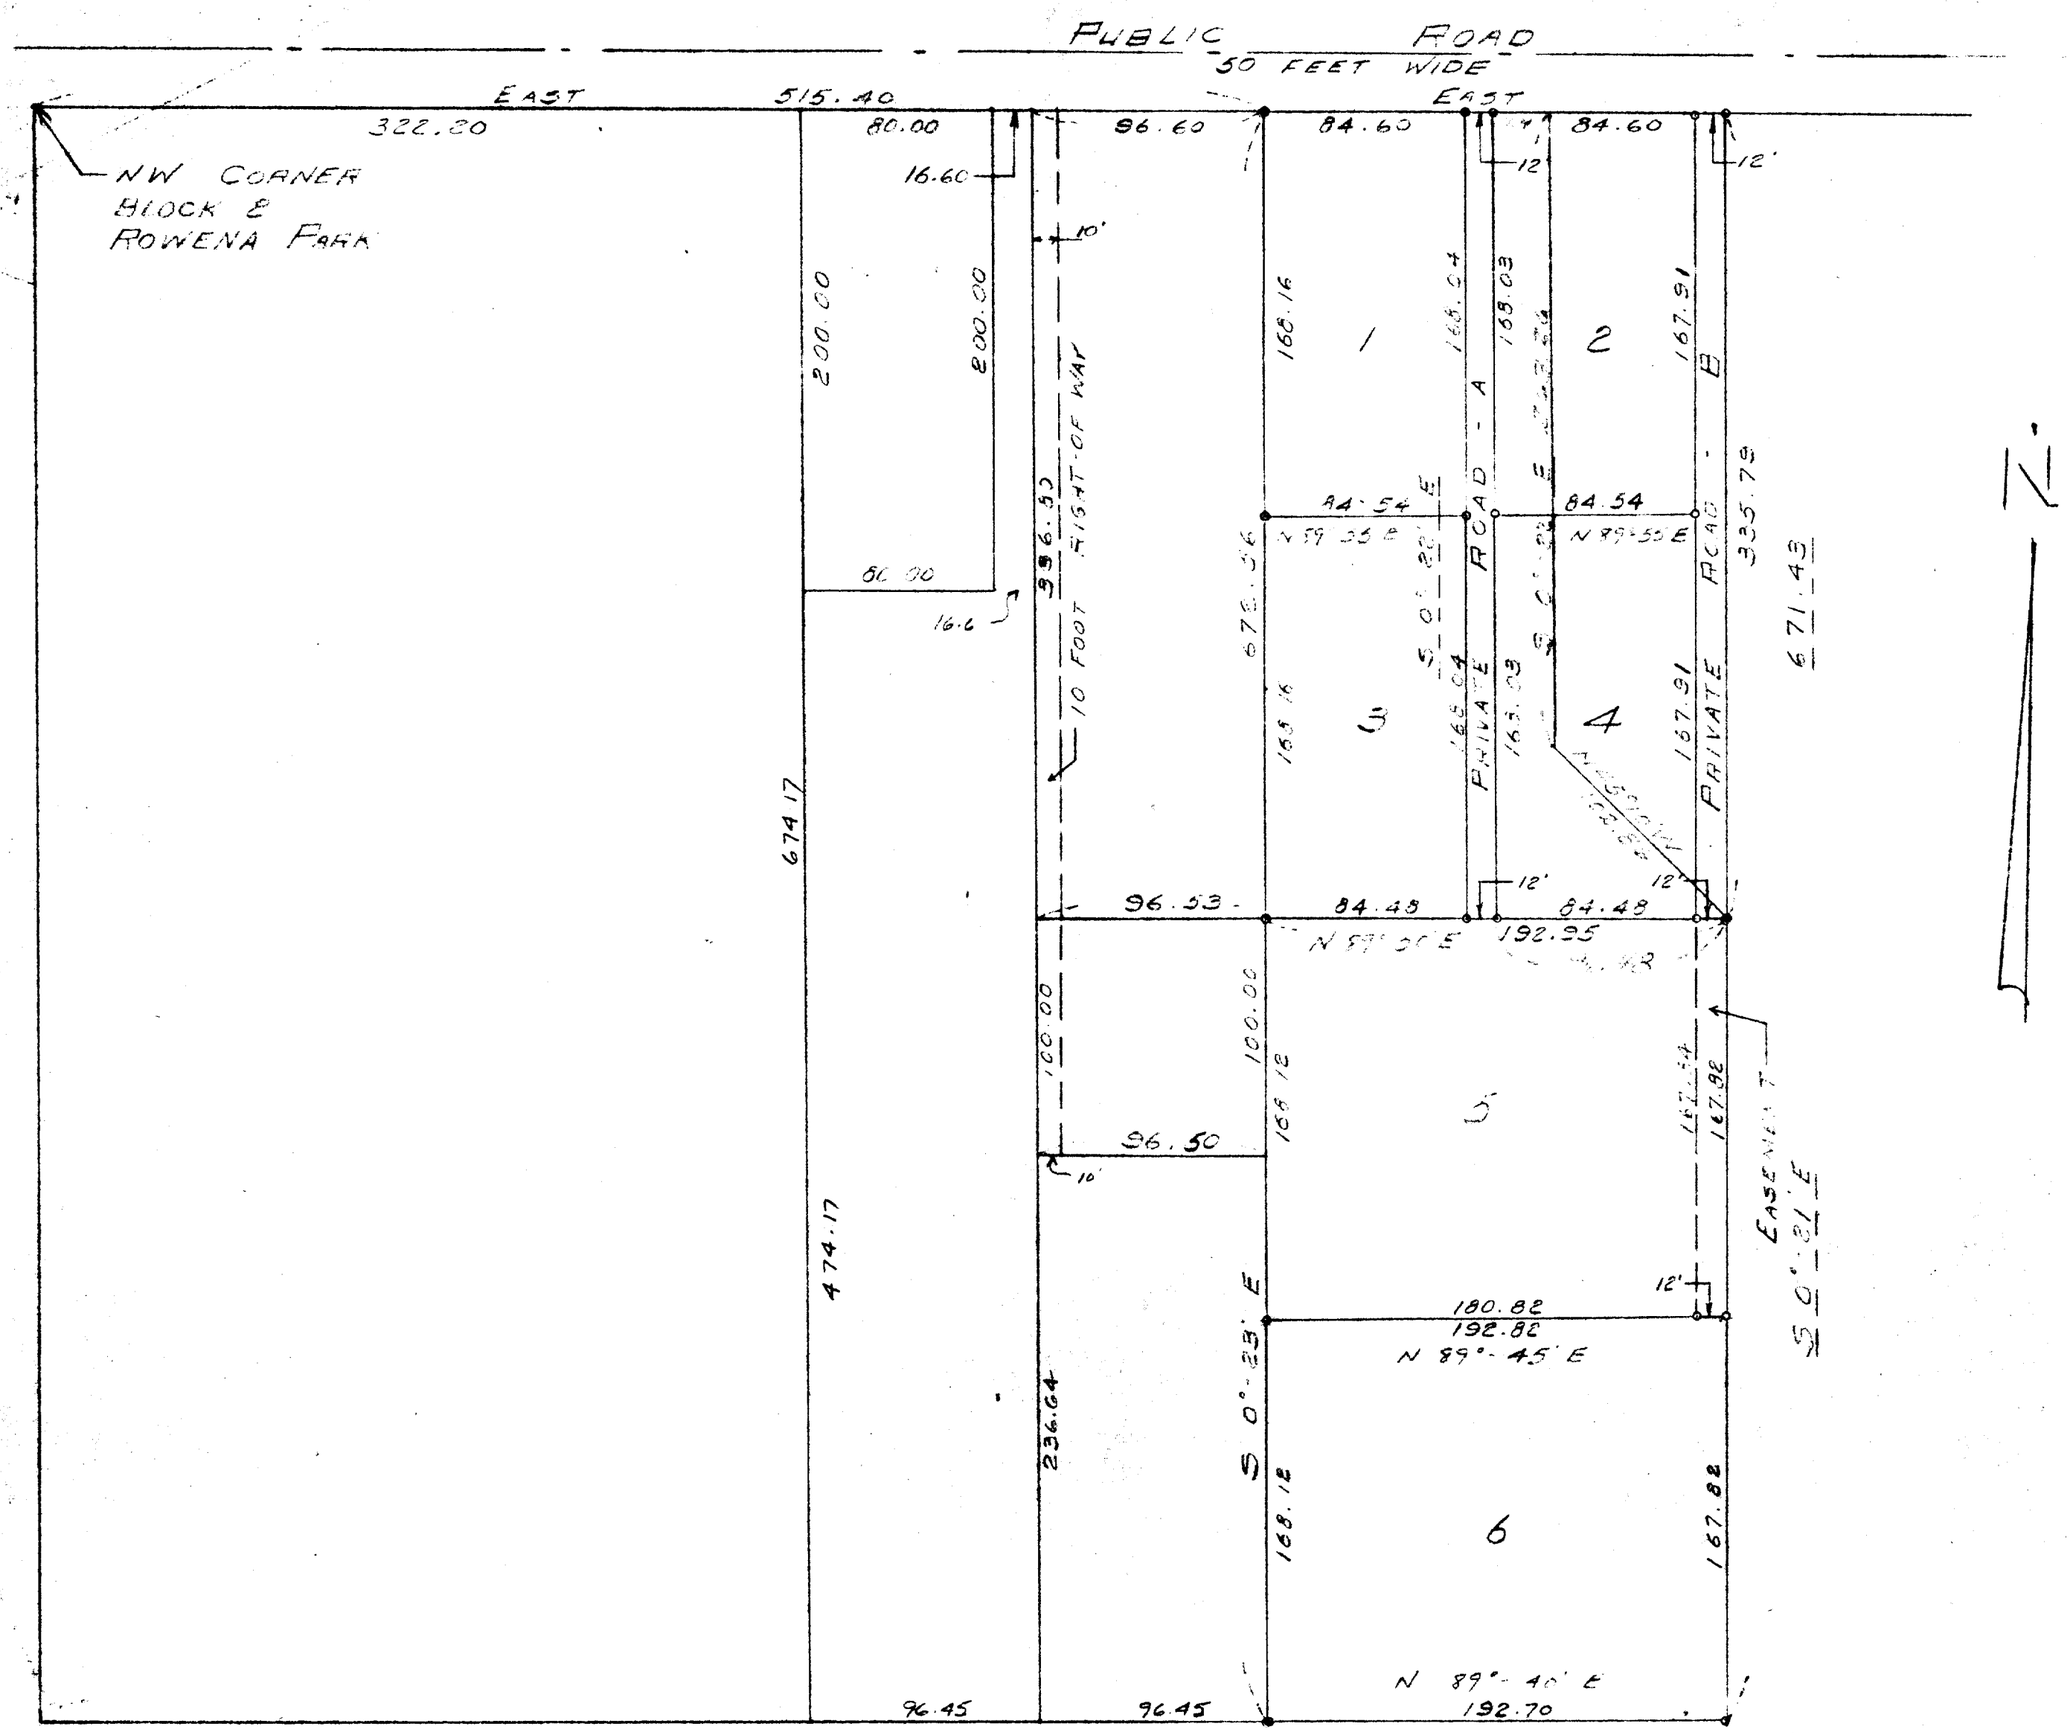

LEGEND

o = IRON PIPE

RP - 14
15
16
17

RP - 15
18A
18B
18C

PLAT OF SURVEY
OF

LAND LOCATED IN BLOCK 2 ROWENA PARK SUBDIVISION SECTION 5 T1N, R17E, WALWORTH COUNTY, WISCONSIN.

Floyd L. Jensen
SURVEYOR

SCALE 1" = 60'

DATE FEB 15, 1924

117-219.12