
PLAT OF SURVEY
-OF-

A PART OF LOT 2 IN BLOCK 1 OF ROWENA PARK SUBDIVISION, LOCATED IN SECTION 5, TOWNSHIP 1 NORTH, RANGE 17 EAST OF THE FOURTH PRINCIPAL MERIDIAN DESCRIBED AS FOLLOWS: BEGINNING AT AN IRON PIPE IN THE EXTREME NORTHEAST CORNER OF LOT 2, BLOCK 1 OF ROWENA PARK SUBDIVISION; RUN THENCE SOUTH 85°10' WEST 158.00 FEET ALONG THE SOUTH LINE OF ROAD; THENCE SOUTH 14°34' EAST 680.76 FEET TO AN IRON PIPE; THENCE SOUTH 10°27' EAST 272.00 FEET TO AN IRON PIPE; THENCE SOUTH 10°27' EAST 12 FEET MORE OR LESS TO THE LOW WATER MARK OF GENEVA LAKE; THENCE NORTHEASTERLY ALONG LOW WATER MARK OF SAID LAKE TO THE WEST LINE OF CISCO BEACH SUBDIVISION OR EAST LINE OF LOT 2, BLOCK 1 OF ROWENA PARK SUBDIVISION; THENCE NORTH 08°00' WEST 922.8 FEET ALONG SAID EAST LINE OF LOT 2 TO THE PLACE OF BEGINNING. EXCEPTING THE WEST 5 FEET THEREOF, AS DESCRIBED UNDER DOCUMENT NO. 331129. SAID LAND BEING IN THE TOWN OF LINN, COUNTY OF WALWORTH AND STATE OF WISCONSIN.

SURVEY FOR: Z SCAPE LANDSCAPE
SURVEY LOCATION: W4321 N. LAKESHORE DRIVE

REFER TO A CURRENT TITLE REPORT FOR EASEMENTS AND RESTRICTIONS WHICH MAY AFFECT THE USE OF THIS SITE.

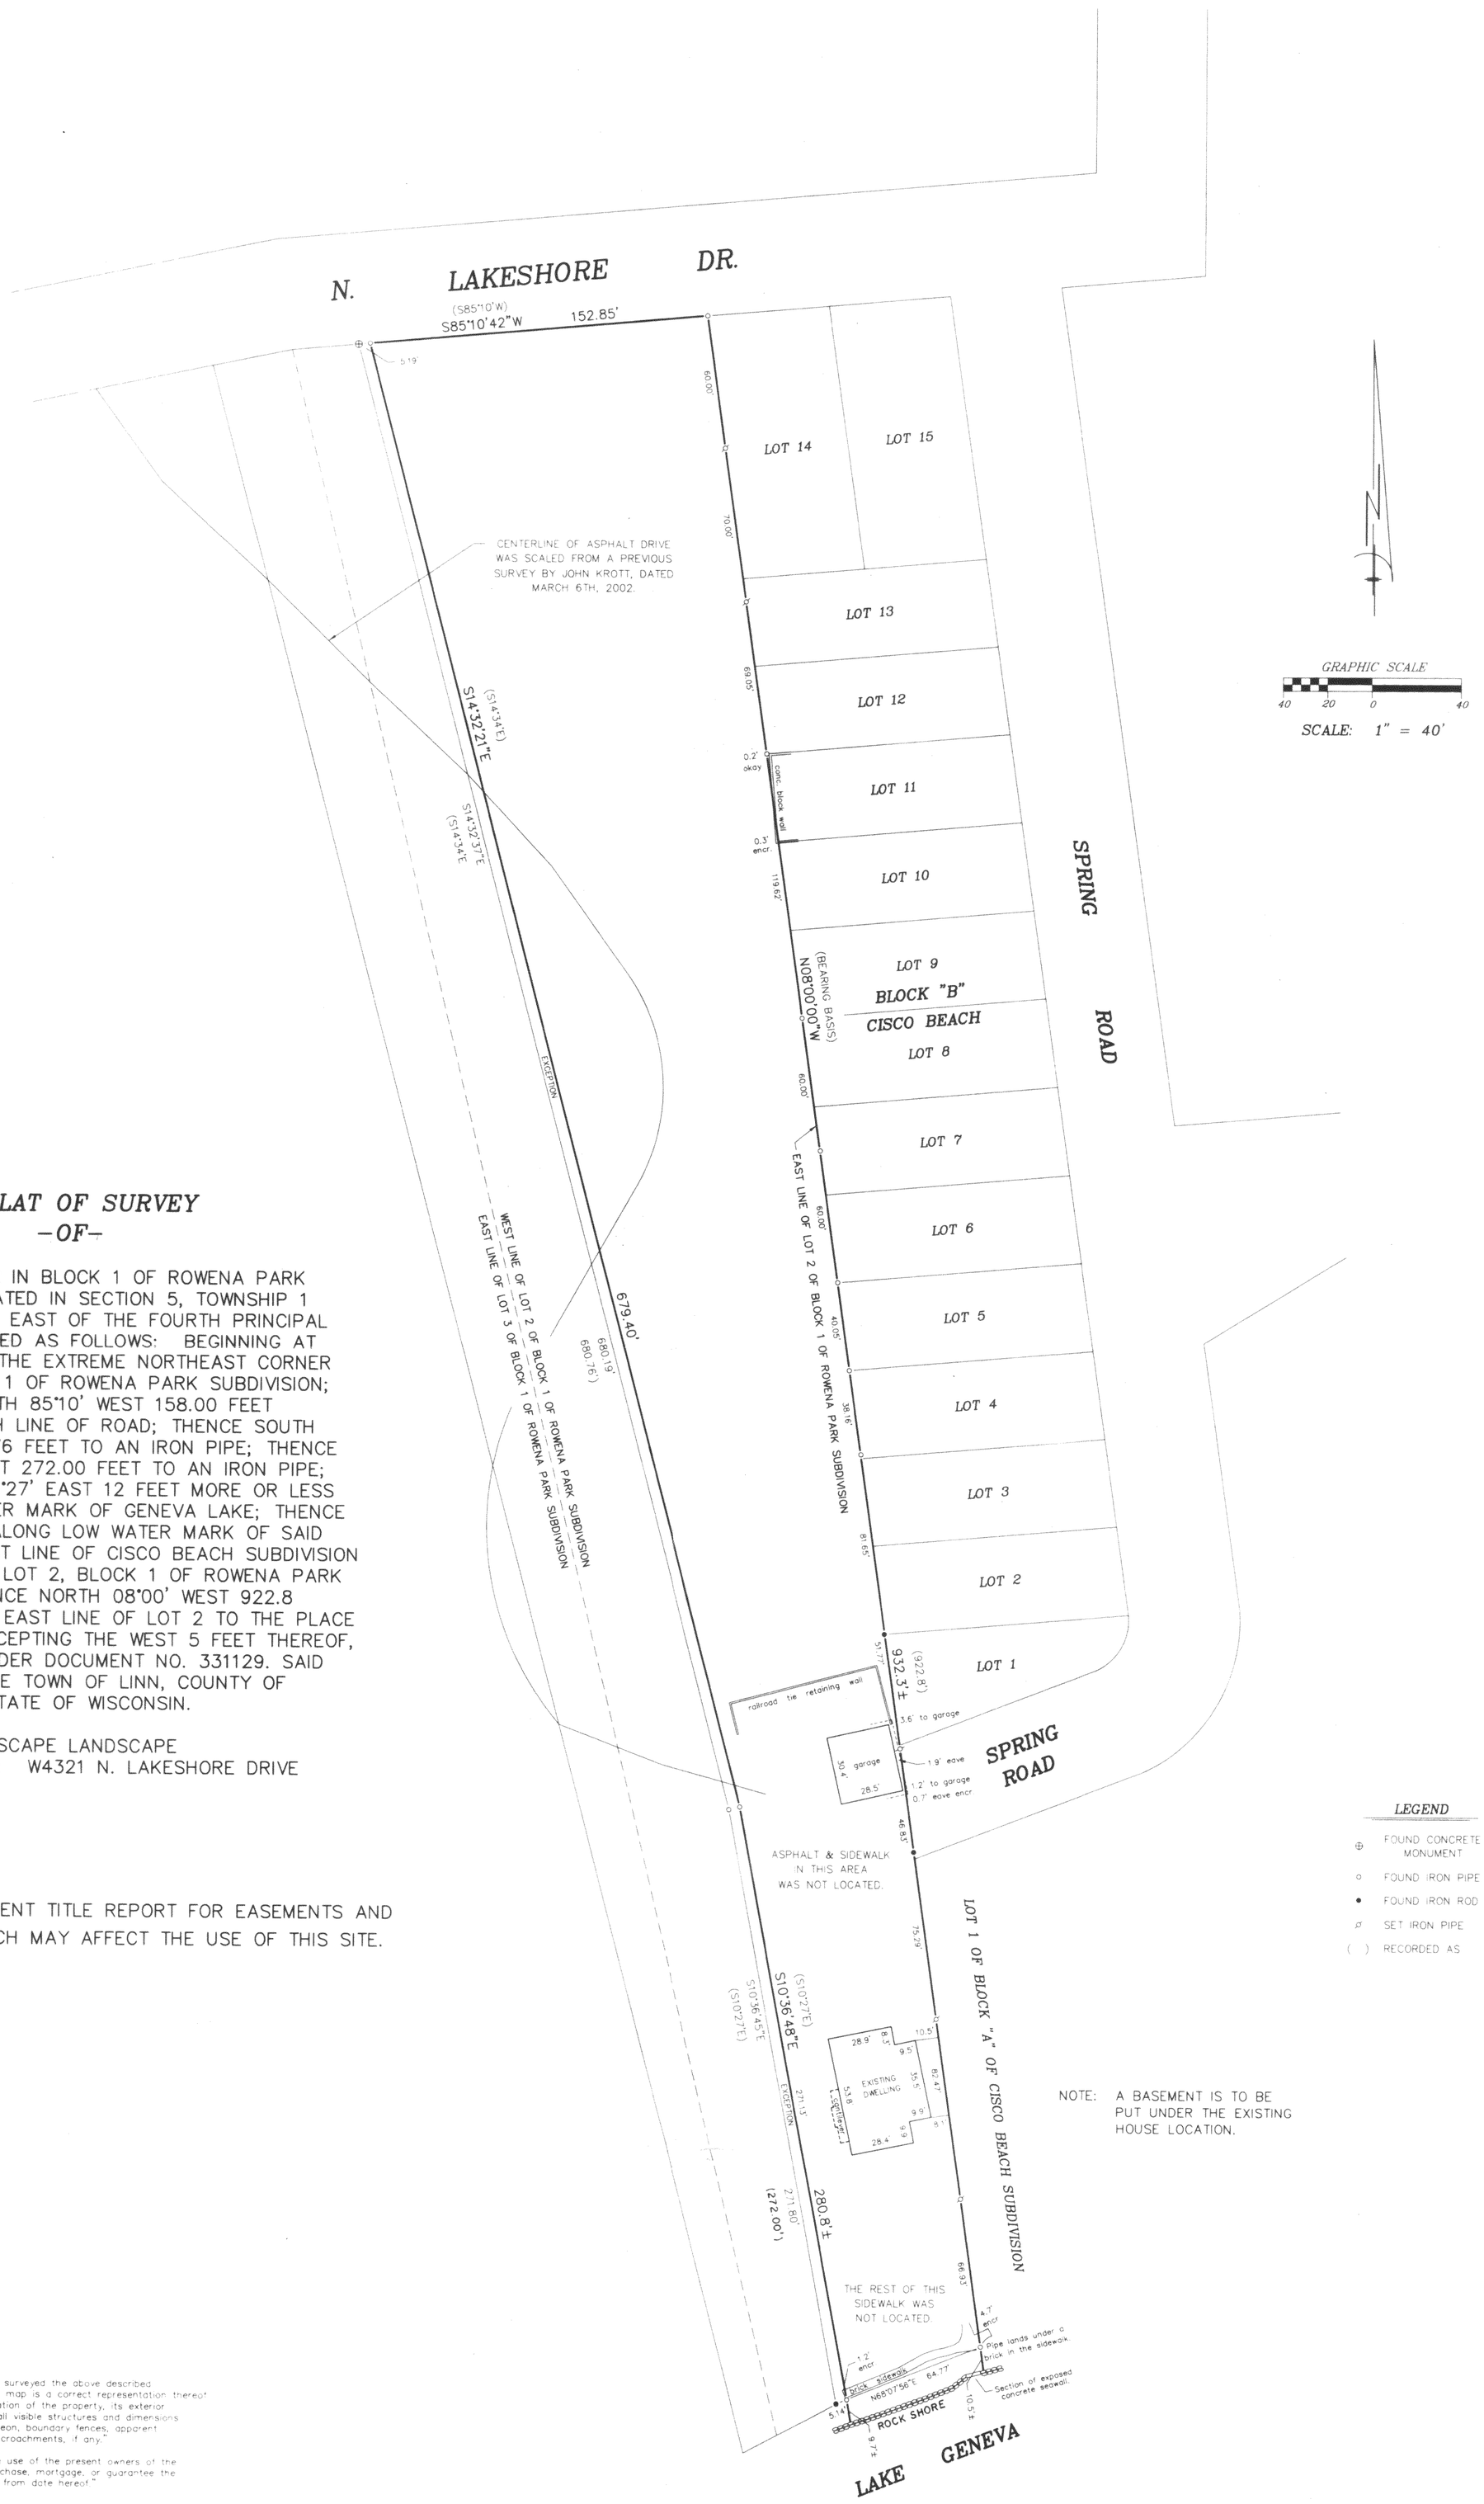

NOTE: A BASEMENT IS TO BE PUT UNDER THE EXISTING HOUSE LOCATION.

"I hereby certify that I have surveyed the above described property and that the above map is a correct representation thereof and shows the size and location of the property, its exterior boundaries, the location of all visible structures and dimensions of all principal buildings thereon, boundary fences, apparent easements, roadways and encroachments, if any."

"This survey is made for the use of the present owners of the property, and those who purchase, mortgage, or guarantee the title thereto within one year from date hereof."

B.W. SURVEYING, INC.
412 N. PINE STREET
BURLINGTON, WI 53105
(262)-767-0225

WISCONSIN
ROBERT J. WETZEL
S-1778
BURLINGTON WIS.
LAND SURVEYOR

THIS IS NOT AN ORIGINAL PRINT UNLESS THE SEAL IS RED.

Robert J. Wetzel
ROBERT J. WETZEL S-1778

RECEIVED
DEC 22 2004

DRAWN BY:	TLS	DATE:	DECEMBER 7, 2004
CHECKED BY:	BJW	DRAWING NO.:	6646d1
JOB NO.:	6646	SHEET	1 OF 1

IRP-1

117-2497