
ABELL
SURVEYING & MAPPING

1140 SEQUOIA STREET • DELAVAN, WISCONSIN 53115
262-728-6737

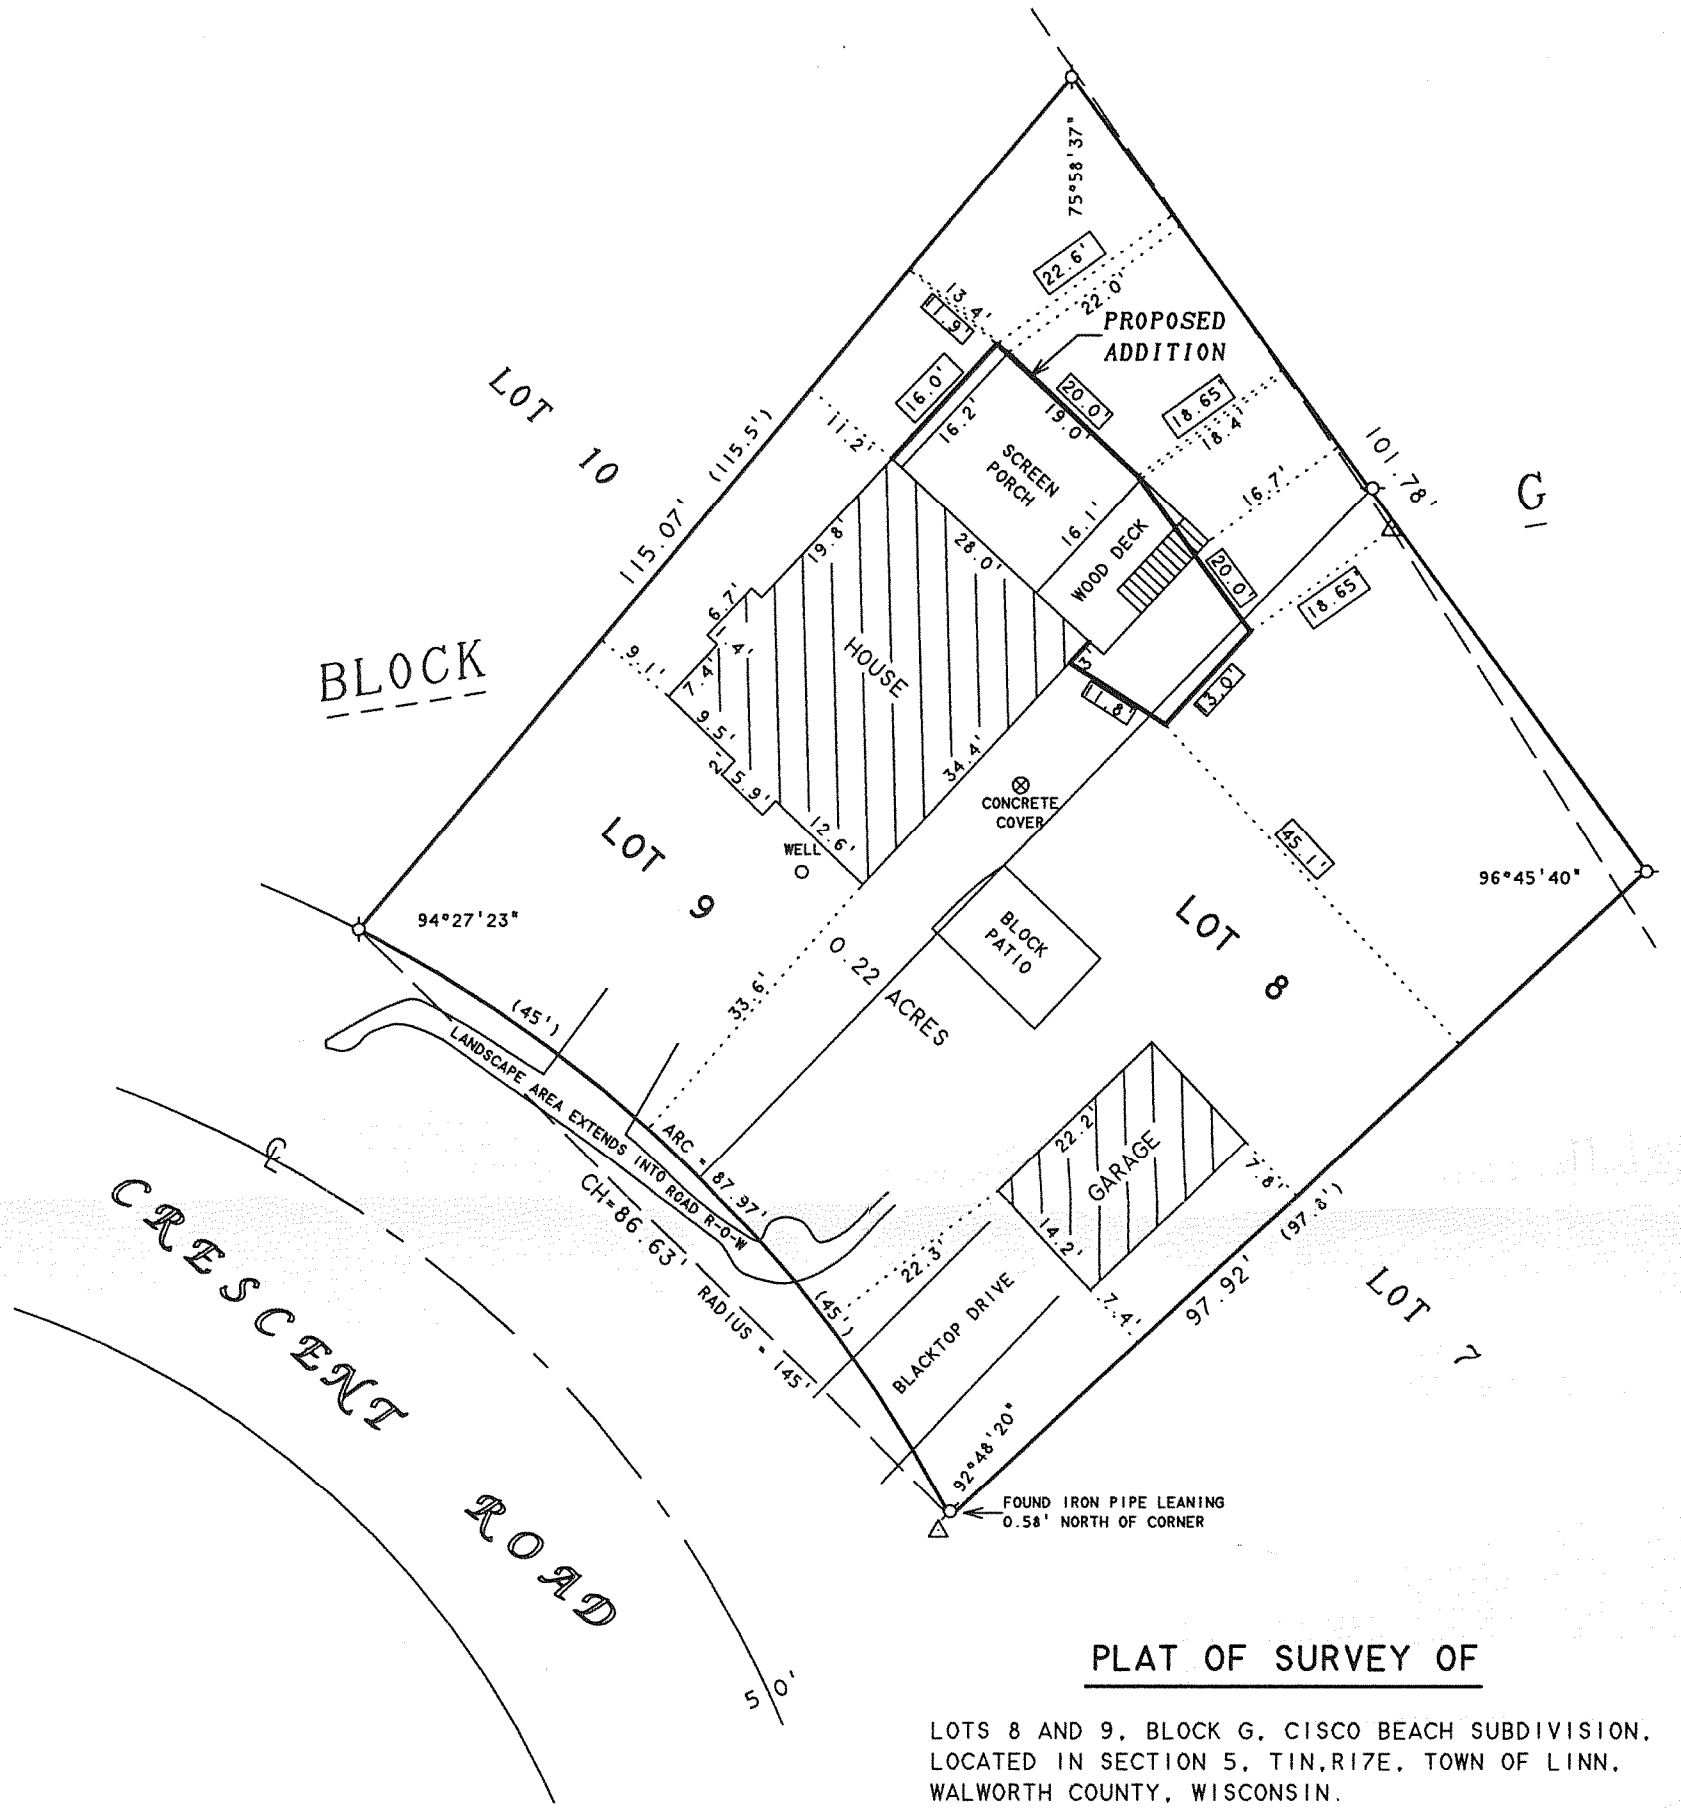

PLAT OF SURVEY OF

LOTS 8 AND 9, BLOCK G, CISCO BEACH SUBDIVISION, LOCATED IN SECTION 5, T1N, R17E, TOWN OF LINN, WALWORTH COUNTY, WISCONSIN.

N

SCALE 1"=20'

LEGEND

- ⌀ - IRON PIPE FOUND
- △ - UTILITY POLE
- — — — — - OVERHEAD UTILITY LINES
- ( ) - RECORDED AS

ORDERED BY: R & D BUILDERS
3116 ROYAL OAKS DRIVE
ELKHORN, WI 53121

REVISED: JUNE 25, 2007 TO SHOW THE PROPOSED ADDITION.
ORDERED BY: BK's DESIGNS
621 BOWERS BLVD.
DELAVAN, WI 53115

RECEIVED
OCT 30 2007

I HEREBY CERTIFY THAT I HAVE SURVEYED THE ABOVE DESCRIBED PROPERTY AND THAT THE ABOVE MAP IS A TRUE REPRESENTATION THEREOF AND SHOWS THE SIZE AND LOCATION OF THE PROPERTY, ITS EXTERIOR BOUNDARIES, THE LOCATION OF ALL VISIBLE STRUCTURES AND DIMENSIONS OF ALL PRINCIPAL BUILDINGS THEREON, BOUNDARY FENCES, APPARENT EASEMENTS, ROADWAYS AND VISIBLE ENCROACHMENTS, IF ANY, TO THE BEST OF MY KNOWLEDGE AND BELIEF.

THIS SURVEY IS MADE FOR THE USE OF THE PRESENT OWNERS OF THE PROPERTY, AND ALSO THOSE WHO PURCHASE, MORTGAGE, OR GUARANTEE THE TITLE THERETO WITHIN ONE (1) YEAR FROM DATE HEREON.

David F. Abell

DAVID F. ABELL
WISCONSIN REGISTERED LAND SURVEYOR, S-1596

May 7, 2007

DATE JOB NUMBER - 07030A
NOTE: THIS IS NOT A CERTIFIED COPY UNLESS SEALED.

ICI - 149

117-2863