
HAROLD H. KOLB
REGISTERED PROFESSIONAL LAND SURVEYOR
LAKE GENEVA, WISCONSIN

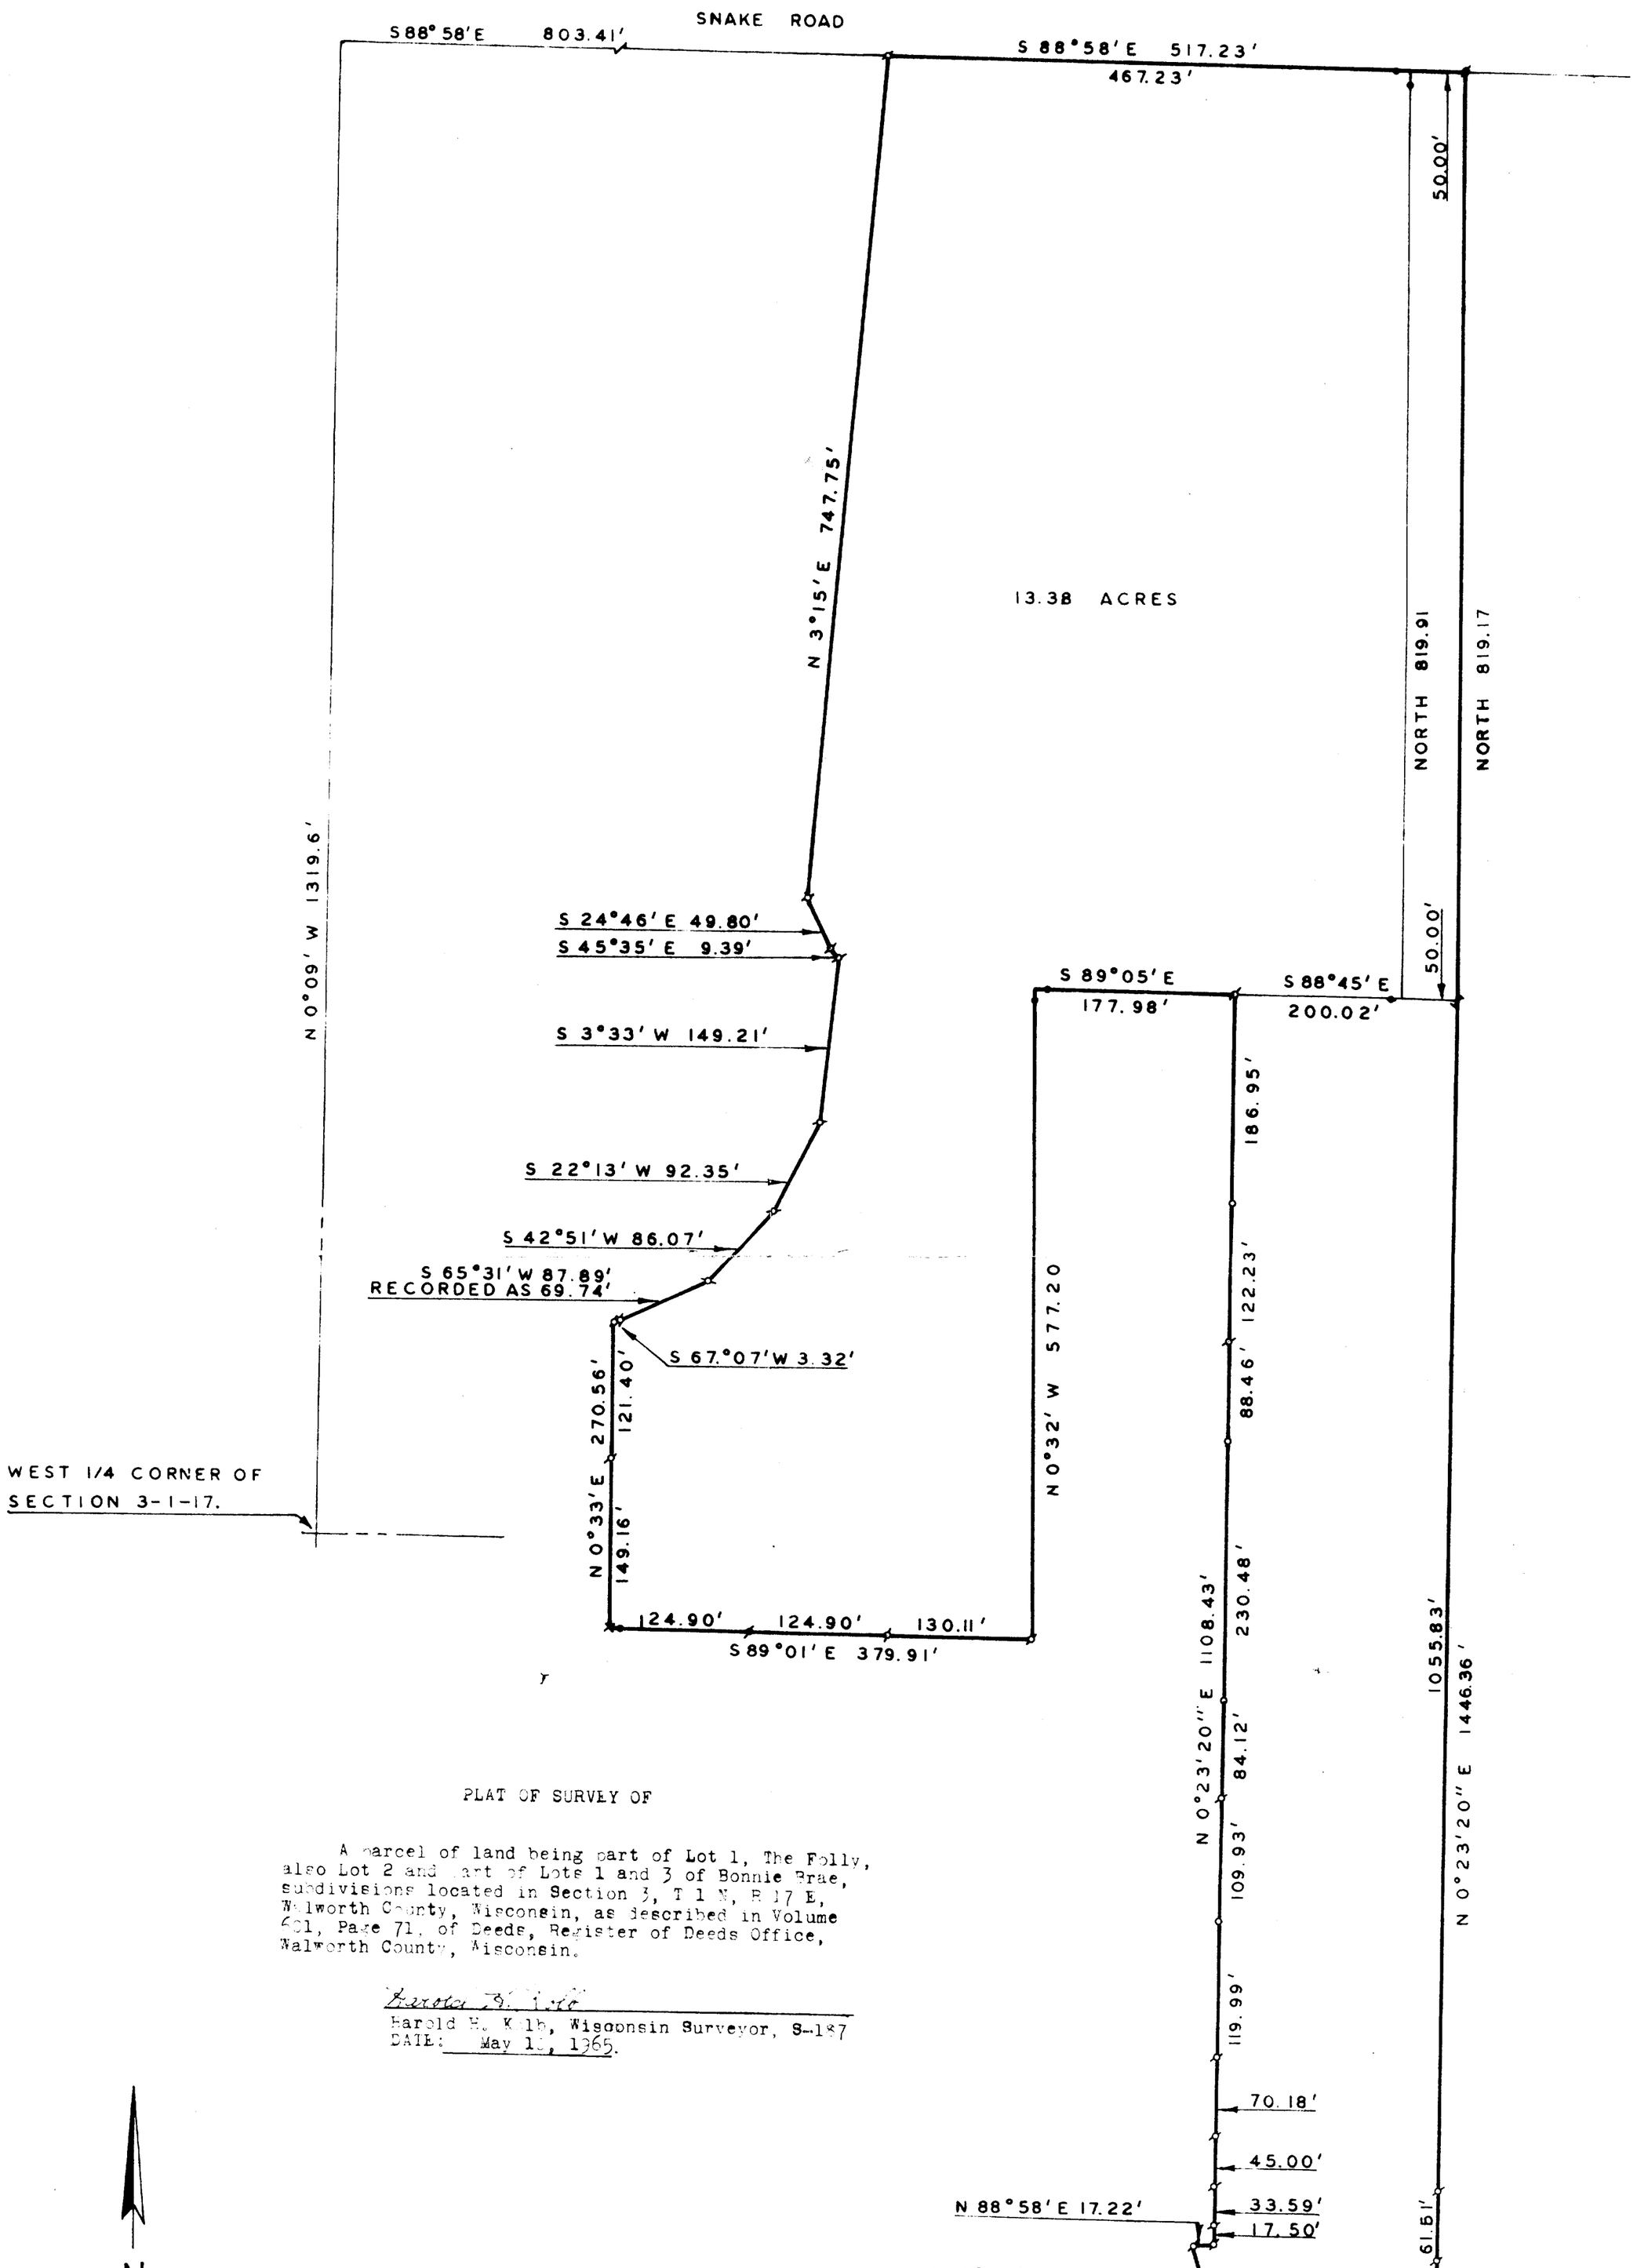

PLAT OF SURVEY OF

A parcel of land being part of Lot 1, The Folly, also Lot 2 and part of Lots 1 and 3 of Bonnie Brae, subdivisions located in Section 3, T 1 N, R 17 E, Walworth County, Wisconsin, as described in Volume 601, Page 71, of Deeds, Register of Deeds Office, Walworth County, Wisconsin.

Harold H. Kolb

Harold H. Kolb, Wisconsin Surveyor, S-187
DATE: May 10, 1965.

SCALE: 1" = 100'

- CONCRETE MONUMENT FOUND
- CONCRETE MONUMENT PLACED
- IRON RAIL FOUND
- WOOD STAKE FOUND
- IRON PIPE FOUND
- IRON PIPE PLACED
- SPIKE
- WITNESS STONE MONUMENT 4 FEET FROM CORNER

BB - 1B
JF - 4

117-349