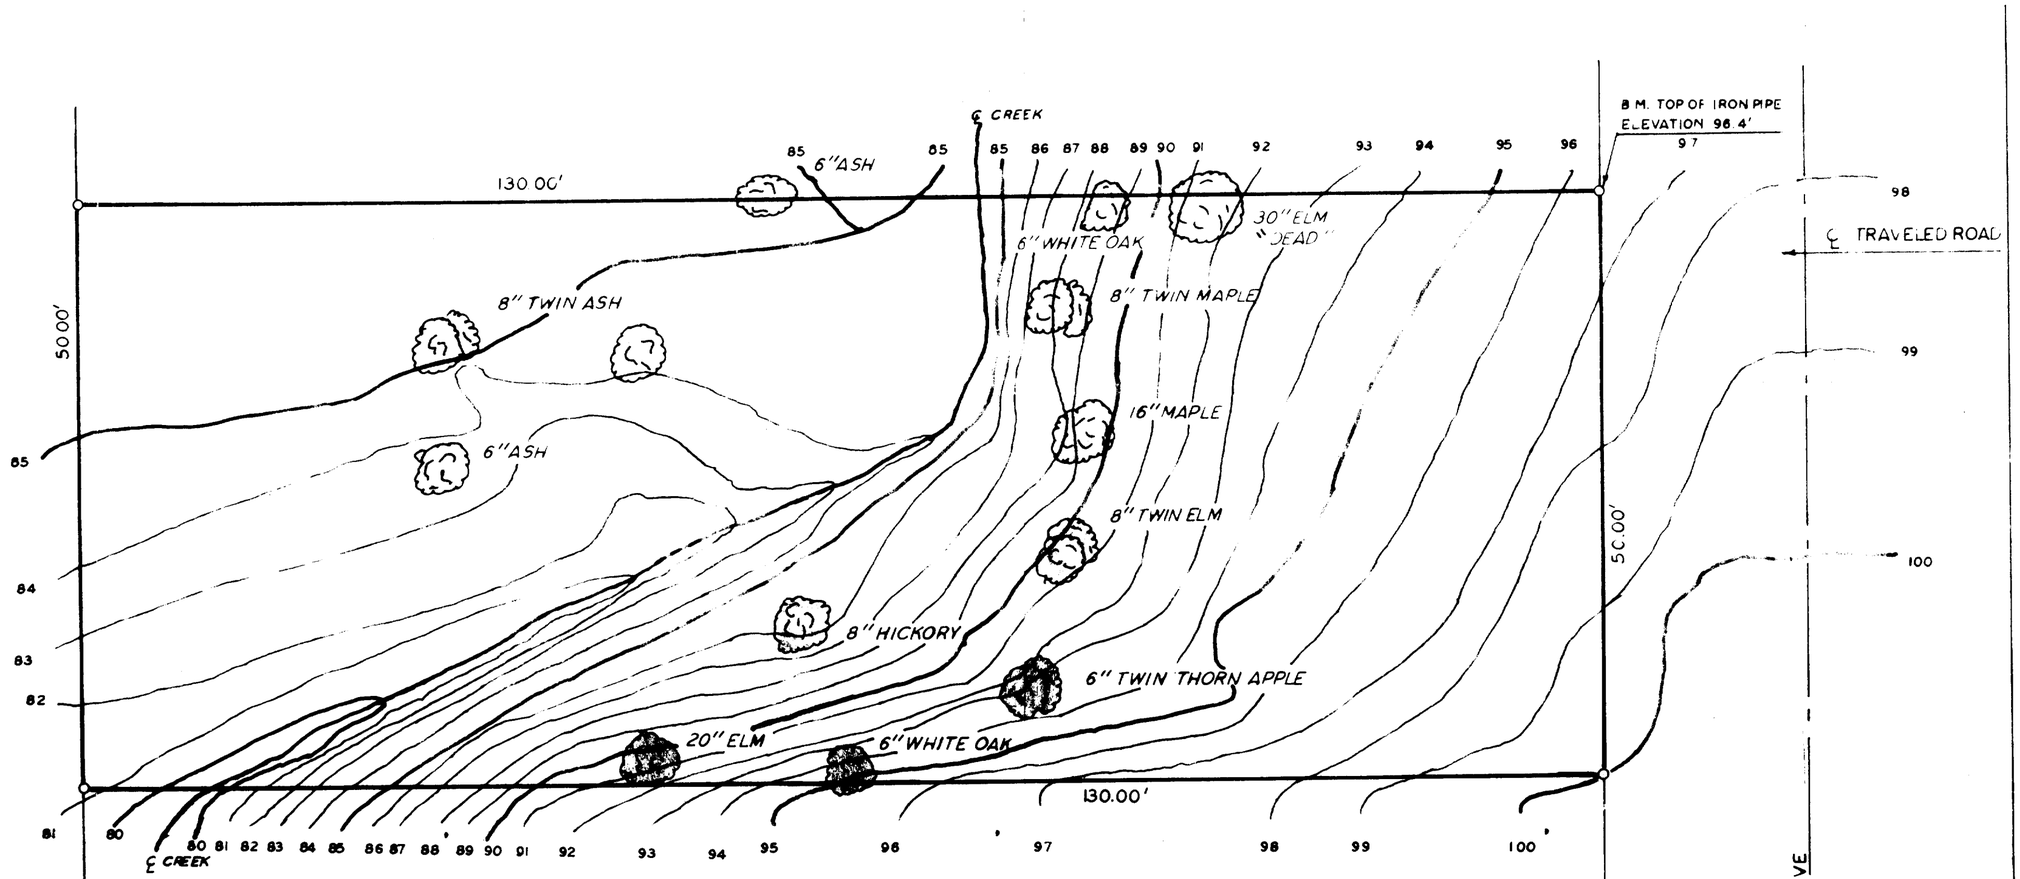


N

SCALE: 1"=10'

LEGEND

- ⌀ — IRON PIPE FOUND
- ○ — IRON PIPE PLACED
- ● — CONCRETE MONUMENT

PLAT OF SURVEY AND TOPOG OF
LOT 8, BLOCK 1, SUNSET HILLS, A SUBDIVISION LOCATED
IN T 1N, R 17E, WALWORTH COUNTY, WISCONSIN.

I, HAROLD W. [illegible], do hereby certify that I have surveyed the property hereon described according to the official records, and that the plat hereon is a correct representation of the lot lines.

Harold W. Kolb

HAROLD W. KOLB RCR
REGISTERED LAND SURVEYOR, S-187
DATE: March 20, 1962

117-353