
PREPARED FOR
WILLIAM WHITING
W3691 SNAKE RD.
LAKE GENEVA WI 53147

PLAT OF SURVEY

-OF-

LOT 1 OF CERTIFIED SURVEY MAP NO. 4420, A PARCEL OF LAND LOCATED IN THE SOUTHWEST 1/4 OF THE NORTHWEST 1/4 OF SECTION 3, TOWN 1 NORTH, RANGE 17 EAST, WALWORTH COUNTY, WISCONSIN.

LYNCH & ASSOCIATES
ENGINEERING CONSULTANTS, LLC.
5482 S. WESTRIDGE DR.
NEW BERLIN, WI 53151
(262) 248-3697

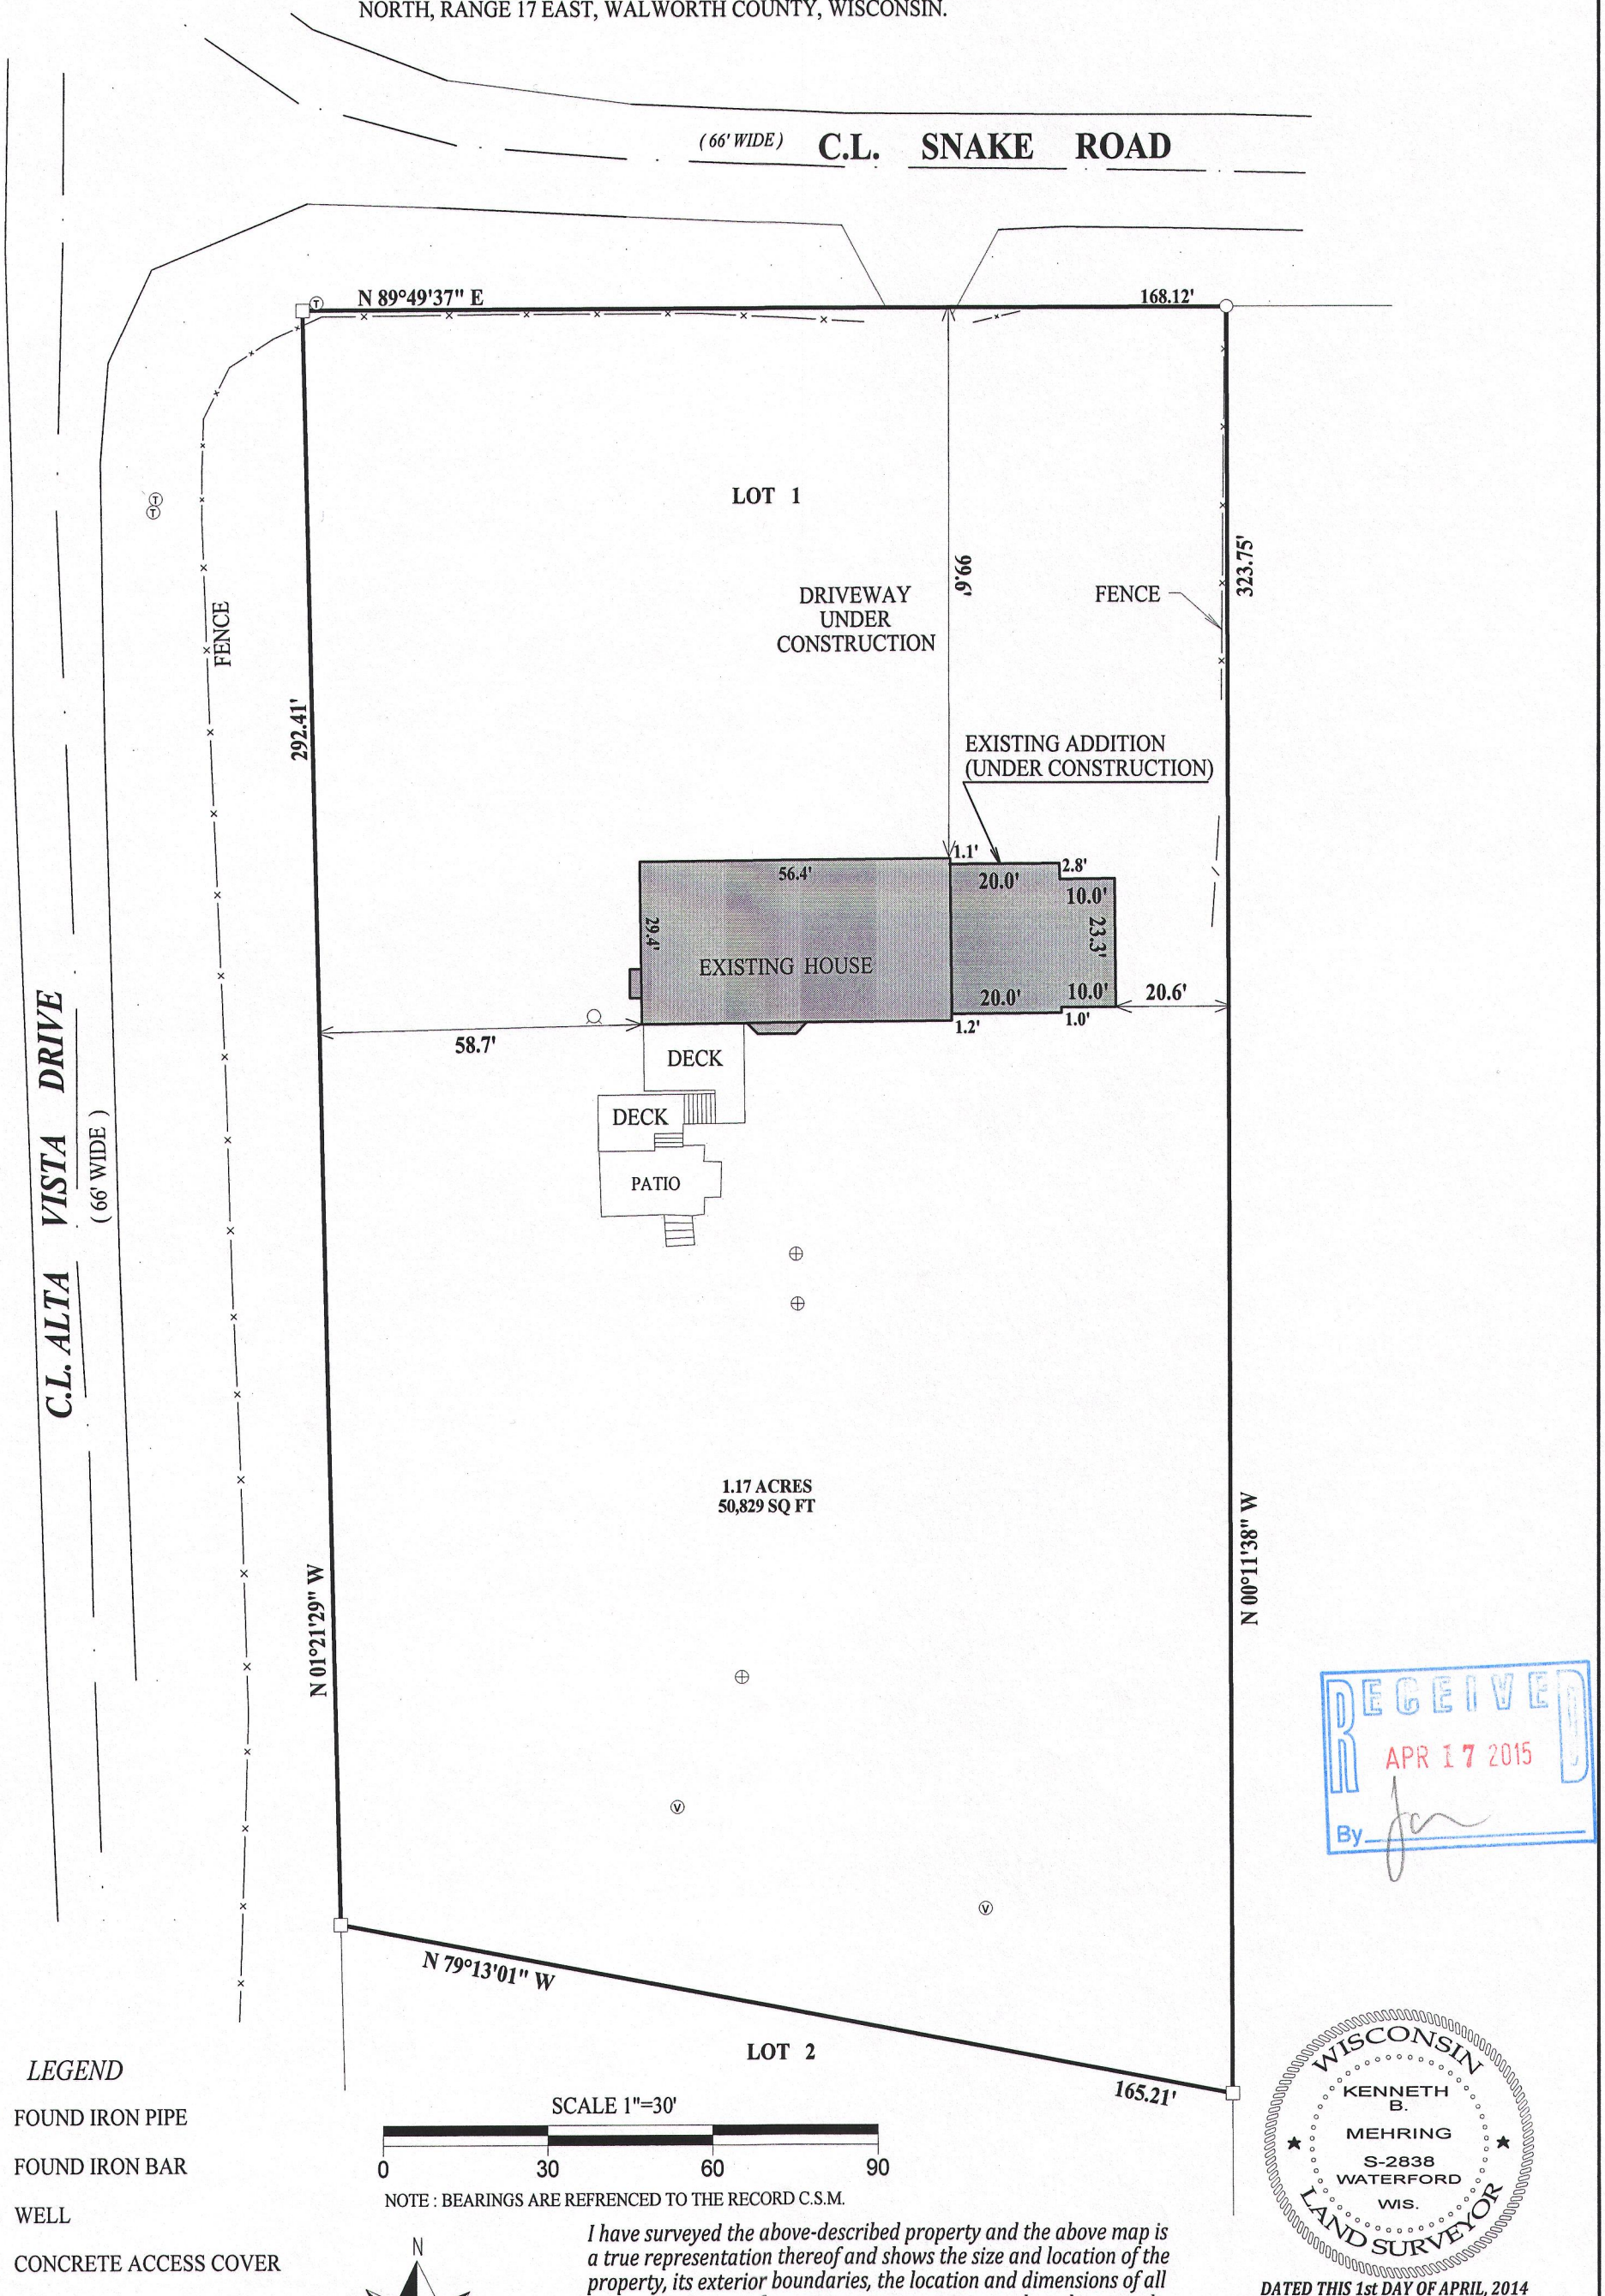

SCALE 1"=30'

0 30 60 90

NOTE : BEARINGS ARE REFRENCED TO THE RECORD C.S.M.

LEGEND

- ○ FOUND IRON PIPE
- □ FOUND IRON BAR
- ⍜ WELL
- ⊕ CONCRETE ACCESS COVER
- ⓥ VENT
- (XX) RECORDED AS

TAX ID # IA4420 00001

JOB # 14-515

N
W E
S

I have surveyed the above-described property and the above map is a true representation thereof and shows the size and location of the property, its exterior boundaries, the location and dimensions of all structures thereon, fences apparent easements and roadways and visible encroachments. if any.

This survey is made for the exclusive use of the present owners of the property, and also those who puchase, mortgage,or insure the title therto within one (1) year from date hereof; and as to them I warrant the accuracy of said survey map.

WISCONSIN
KENNETH B. MEHRING
S-2838
WATERFORD WIS.
LAND SURVEYOR

DATED THIS 1st DAY OF APRIL, 2014
REVISED THIS 28th DAY OF AUGUST, 2014

KENNETH B. MEHRING S - 2838
Wisconsin Registered Land Surveyor
(original if signed in red)

RECEIVED
APR 17 2015
By

IA4420-1 117-3767